


DRG No.

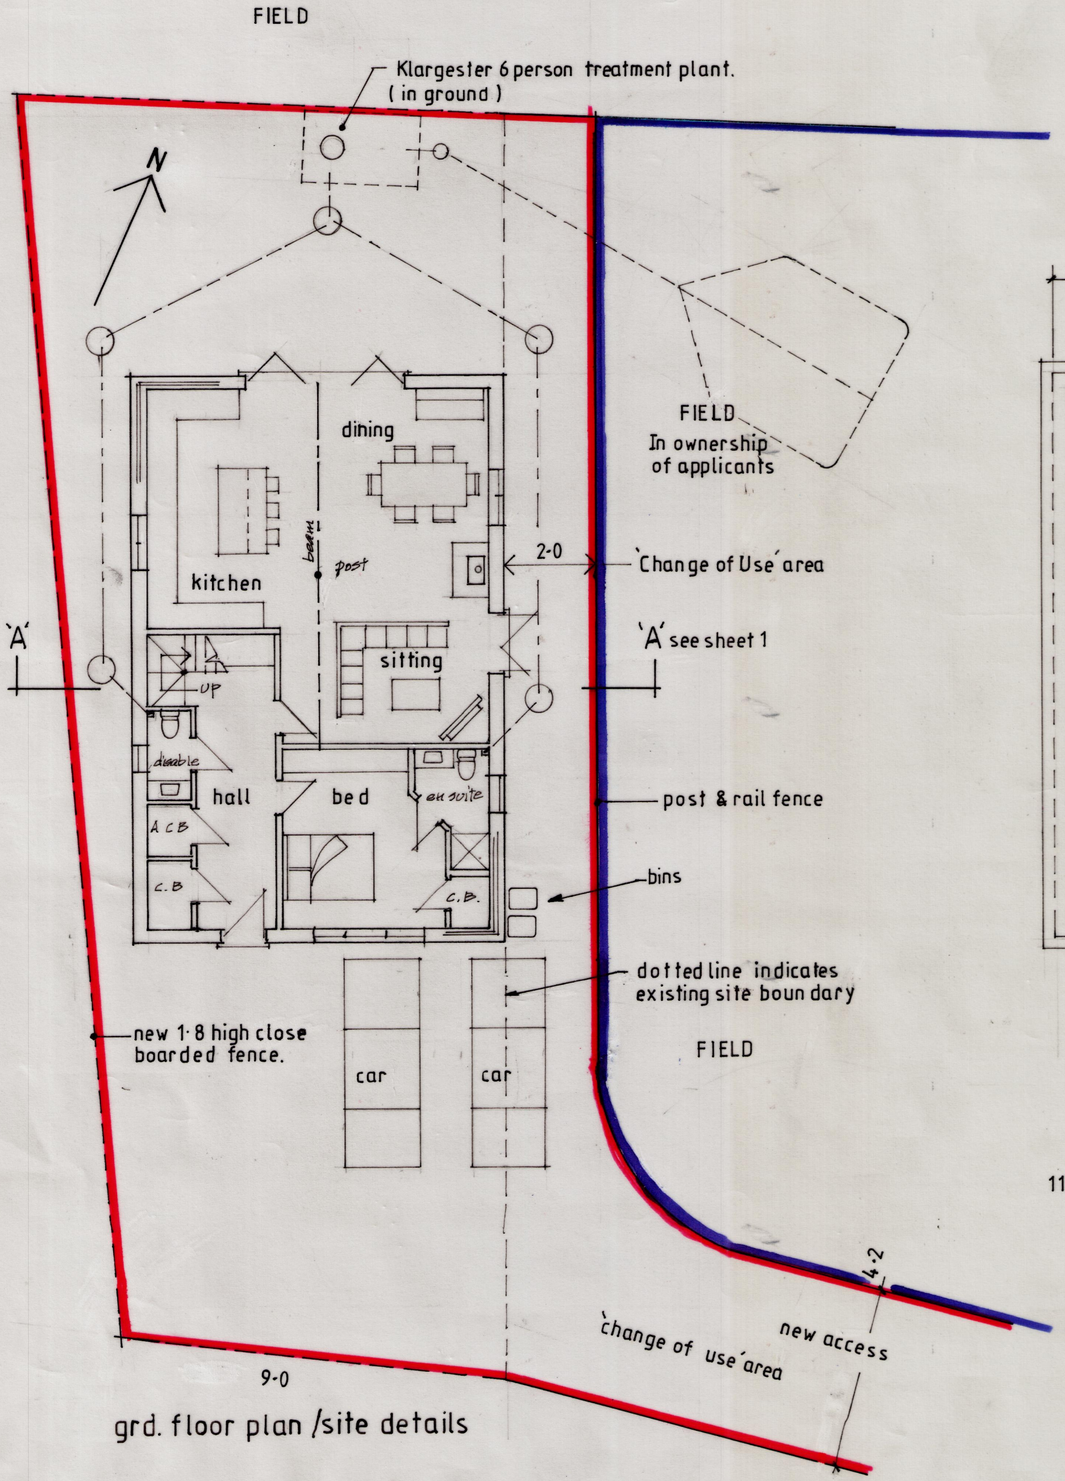


grd. floor plan /site details

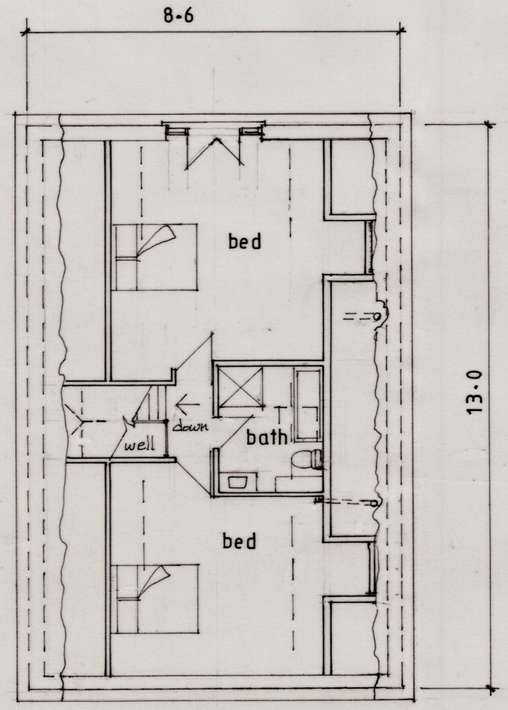

first floor plan

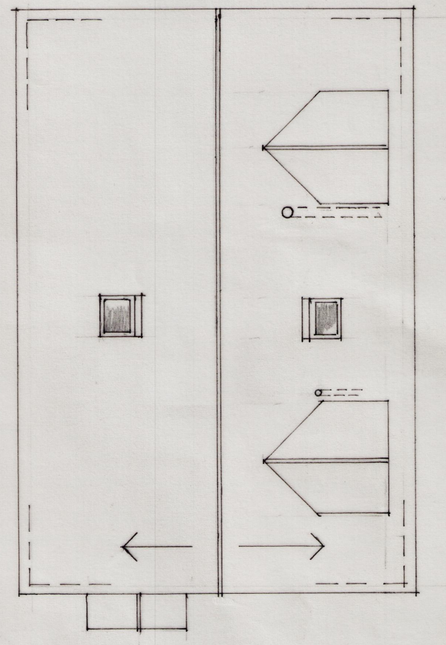

roof plan

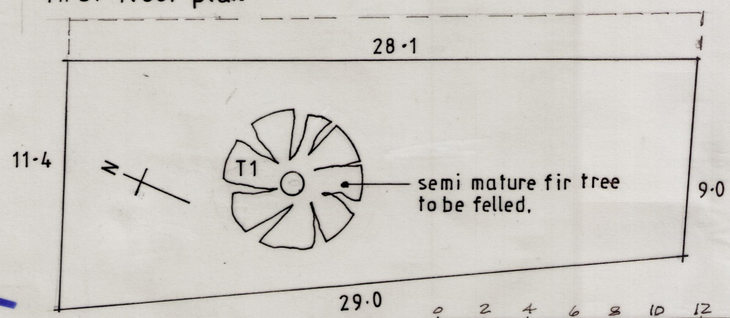

Tree survey – 1:200

Scale bar – 1:200

Scale bar – 1:100

Architectural Design Services

Robert Amor
Architectural Consultant
Hawkswood
East Grimstead
Salisbury
Wilts
SP5 3RT
Tel: 01722 712263
Mobile: 07765 414757
E- robertamor50@btinternet.com

No.	DESCRIPTION	CHK'D	APP'D	DATE

REVISIONS

Proposed three bed chalet bungalow on vacant site.
The Meadows – Milford.

Sheet 2 of 2

DRAWN	TRACED	CHECKED	APPROVED	DATE	SCALE
R. AMOR					1:100 1:200

DRAWING No ADS2023/928/2

930000 ENGINEERING STANDARD

594 x 420mm A2