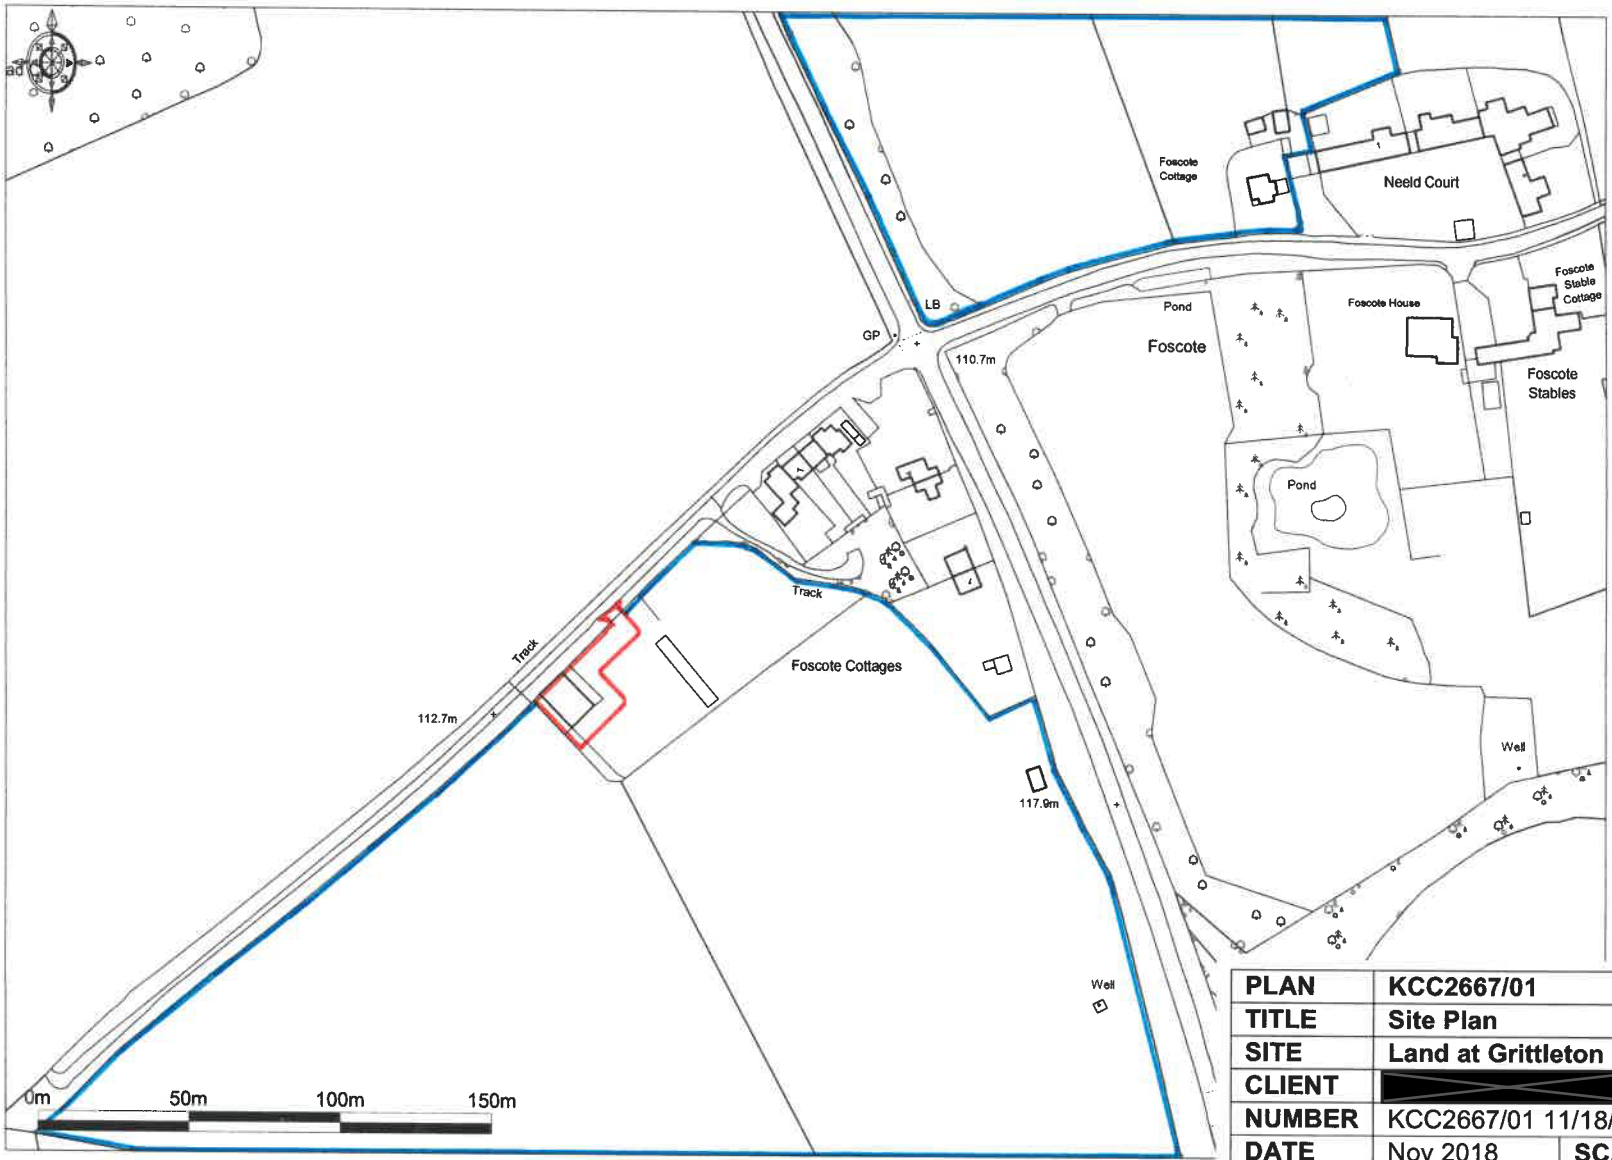



Promap
© LANDMARK INFORMATION GROUP

Ordnance Survey © Crown Copyright 2018. All rights reserved. Licence number 100022432. Plotted Scale - 1:2500

| | | | |
|---|---|---|---|
| **PLAN** | **KCC2667/01** | | |
| **TITLE** | **Site Plan** | | |
| **SITE** | **Land at Grittleton** | | |
| **CLIENT** | [redacted] | | |
| **NUMBER** | KCC2667/01 11/18/rm | | |
| **DATE** | Nov 2018 | **SCALE** | 1:2500 at A4 |

KERNON COUNTRYSIDE CONSULTANTS LTD
Greenacres Barn, Stoke Common Lane, Purton Stoke, Swindon
SN5 4LL Tel 01793 771333 Email: info@kernon.co.uk
This plan is reproduced from the Ordnance Survey
under copyright licence 100015226