


1
-

Site Block Plan
1:500

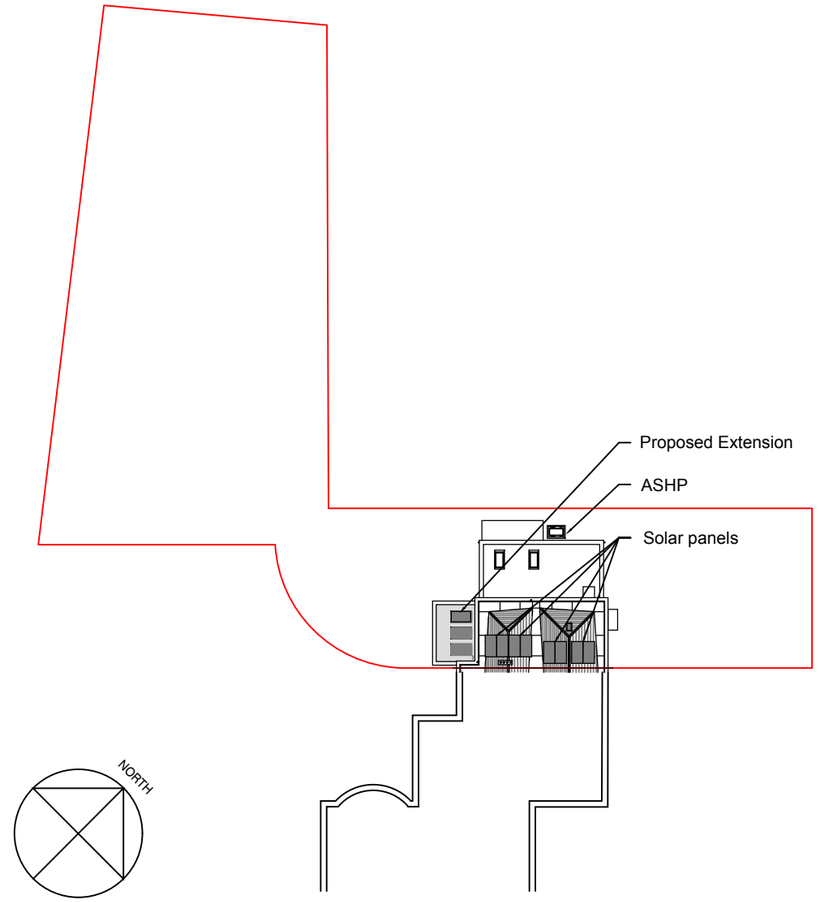


2
-

Proposed Block Plan
1:500

0 10 20 30 40

Client
HJ COLSTON

Drawing Title
SITE BLOCK PLAN

Project
PROPOSED EXTENSION
4 MANOR GARDENS
BRADFORD ON AVON
BA15 1FR

DALE ROBERTS DESIGN
ARCHITECTURAL SERVICES
The Studio
22 Brickley Lane
Devizes
Wiltshire
SN10 3BQ
T 01380 819900
F 01722 341017
E info@drdesigns.co.uk
W www.drdesigns.co.uk

Scale 1:500
Date MAY 23
Drawn LAR
Checked
Drawing No. 23004 / P002A

This drawing is copyright. It may not be reproduced or disclosed either wholly or in part without written consent from DALE ROBERTS DESIGN