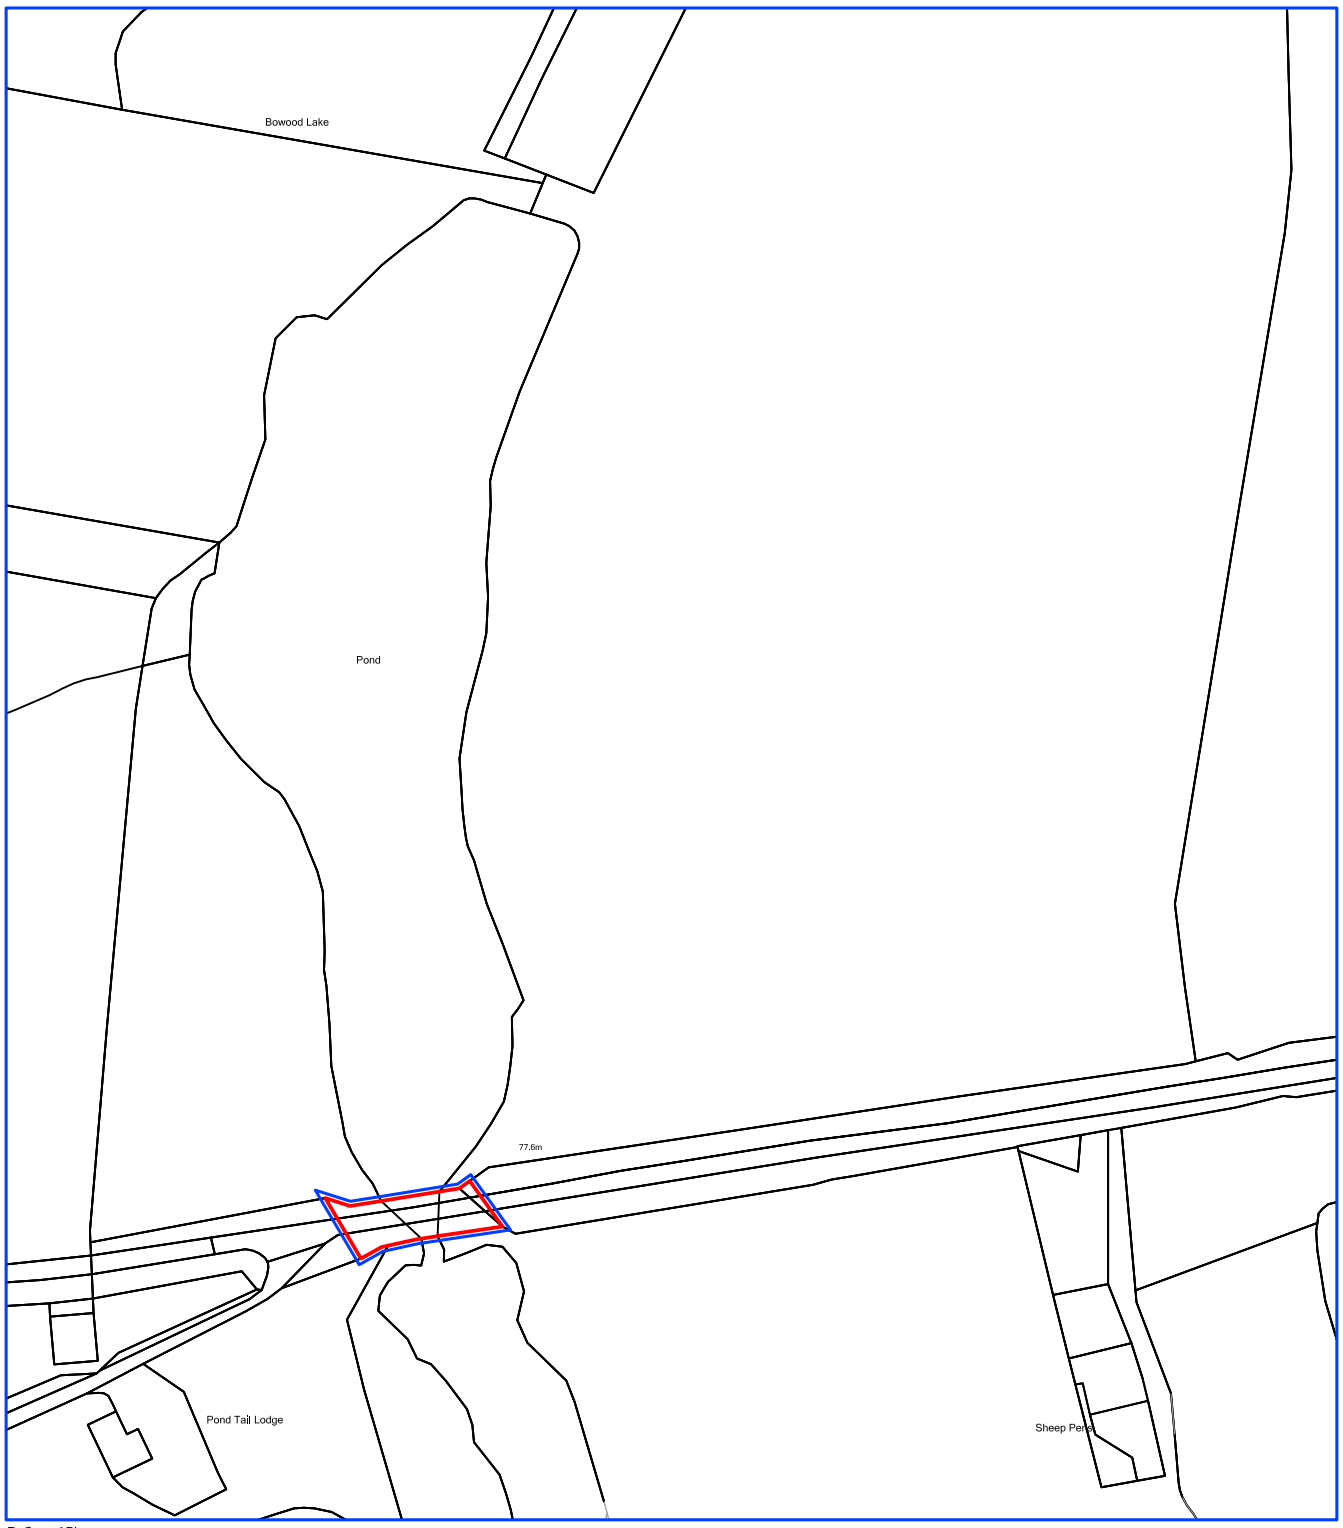


ReQuestAPlan
Map number: TQRQM23048154545123

Title: Pondtail Bridge
Map Produced for: MLDE
© Crown copyright and database rights 2023 OS 100042766
Project ID:
Date of Purchase: 17-02-2023
1 Years subscription from 17-02-2023 for 1 workstation.

0m 20m 40m 60m

SCALE BAR
1:1250

project:

Pondtail Bridge
Bowood Estate, Calne, Wiltshire

drg. title:

Location Plan

job no./drg. no.: 3923 - 000

revision: P3

scale :

1:1250 @ A3