
NOTES

1. The contents of this drawing are copyright of Watts Holt.
2. It may not be copied, reproduced or altered in anyway without the written authority.
3. Do not scale. Figured dimensions only to be used.
4. Check dimensions on site before work proceeds, report any discrepancies.
5. If in doubt please ask!




(Scale 1:1250)

0 2 4 6 8 10
METRES

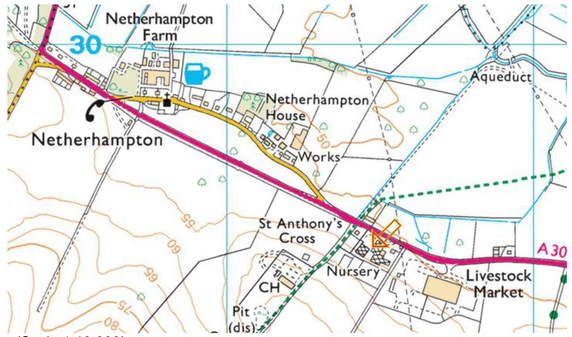

(Scale 1:10 000)

0 100 200 300 400 500
METRES

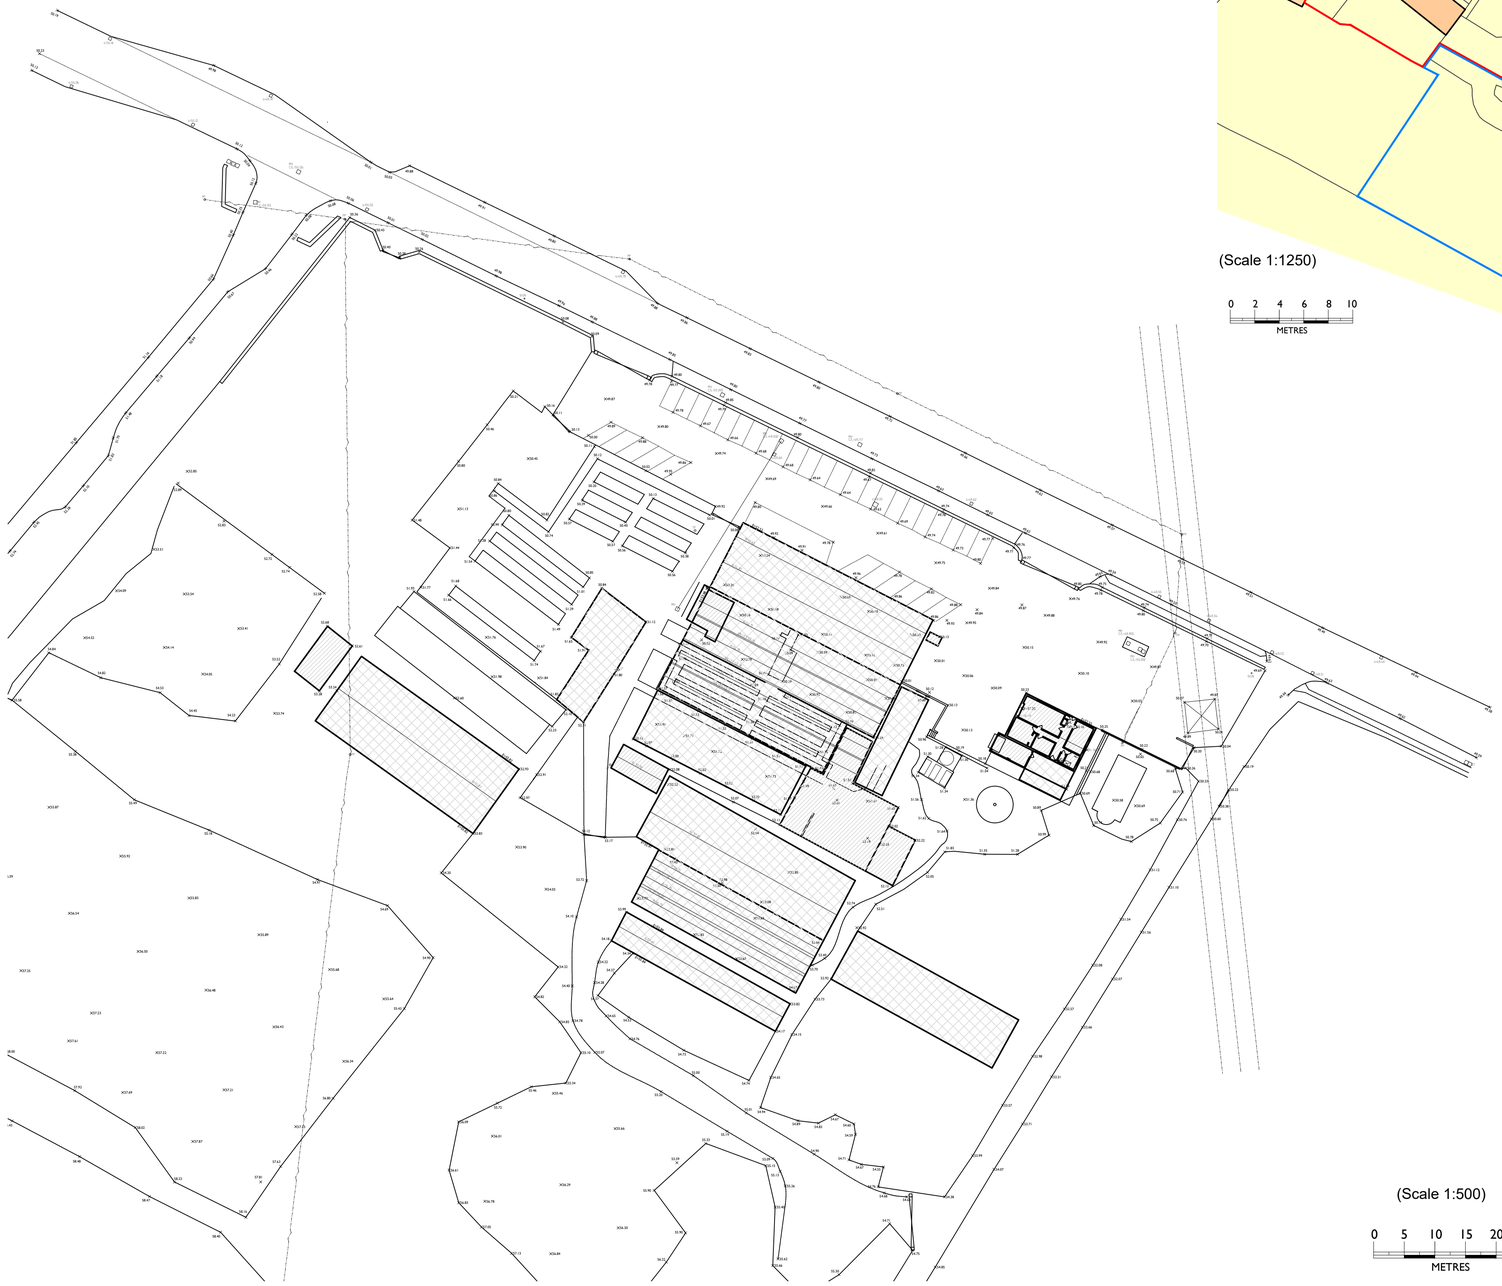

(Scale 1:500)

0 5 10 15 20 25
METRES

In-Excess UK Ltd
In-Excess, Netherhampton Road, Salisbury

WATTS || HOLT

THE YARD
LOCH ROAD, POOLE
DORSET, BH14 9EX

W: www.wattsholt.com
T: 01202 461586
E: hello@wattsholt.com

Scale 100mm @ A1

No.	Revision.	Date	By

Project
In-Excess, Netherhampton Road, Salisbury

Client / Brand
In-Excess UK Ltd

Drawing Title
Location Plan + Topographical Survey

scale @ A1 1:500	checked .
date Aug '21	drawn JB

19168 22