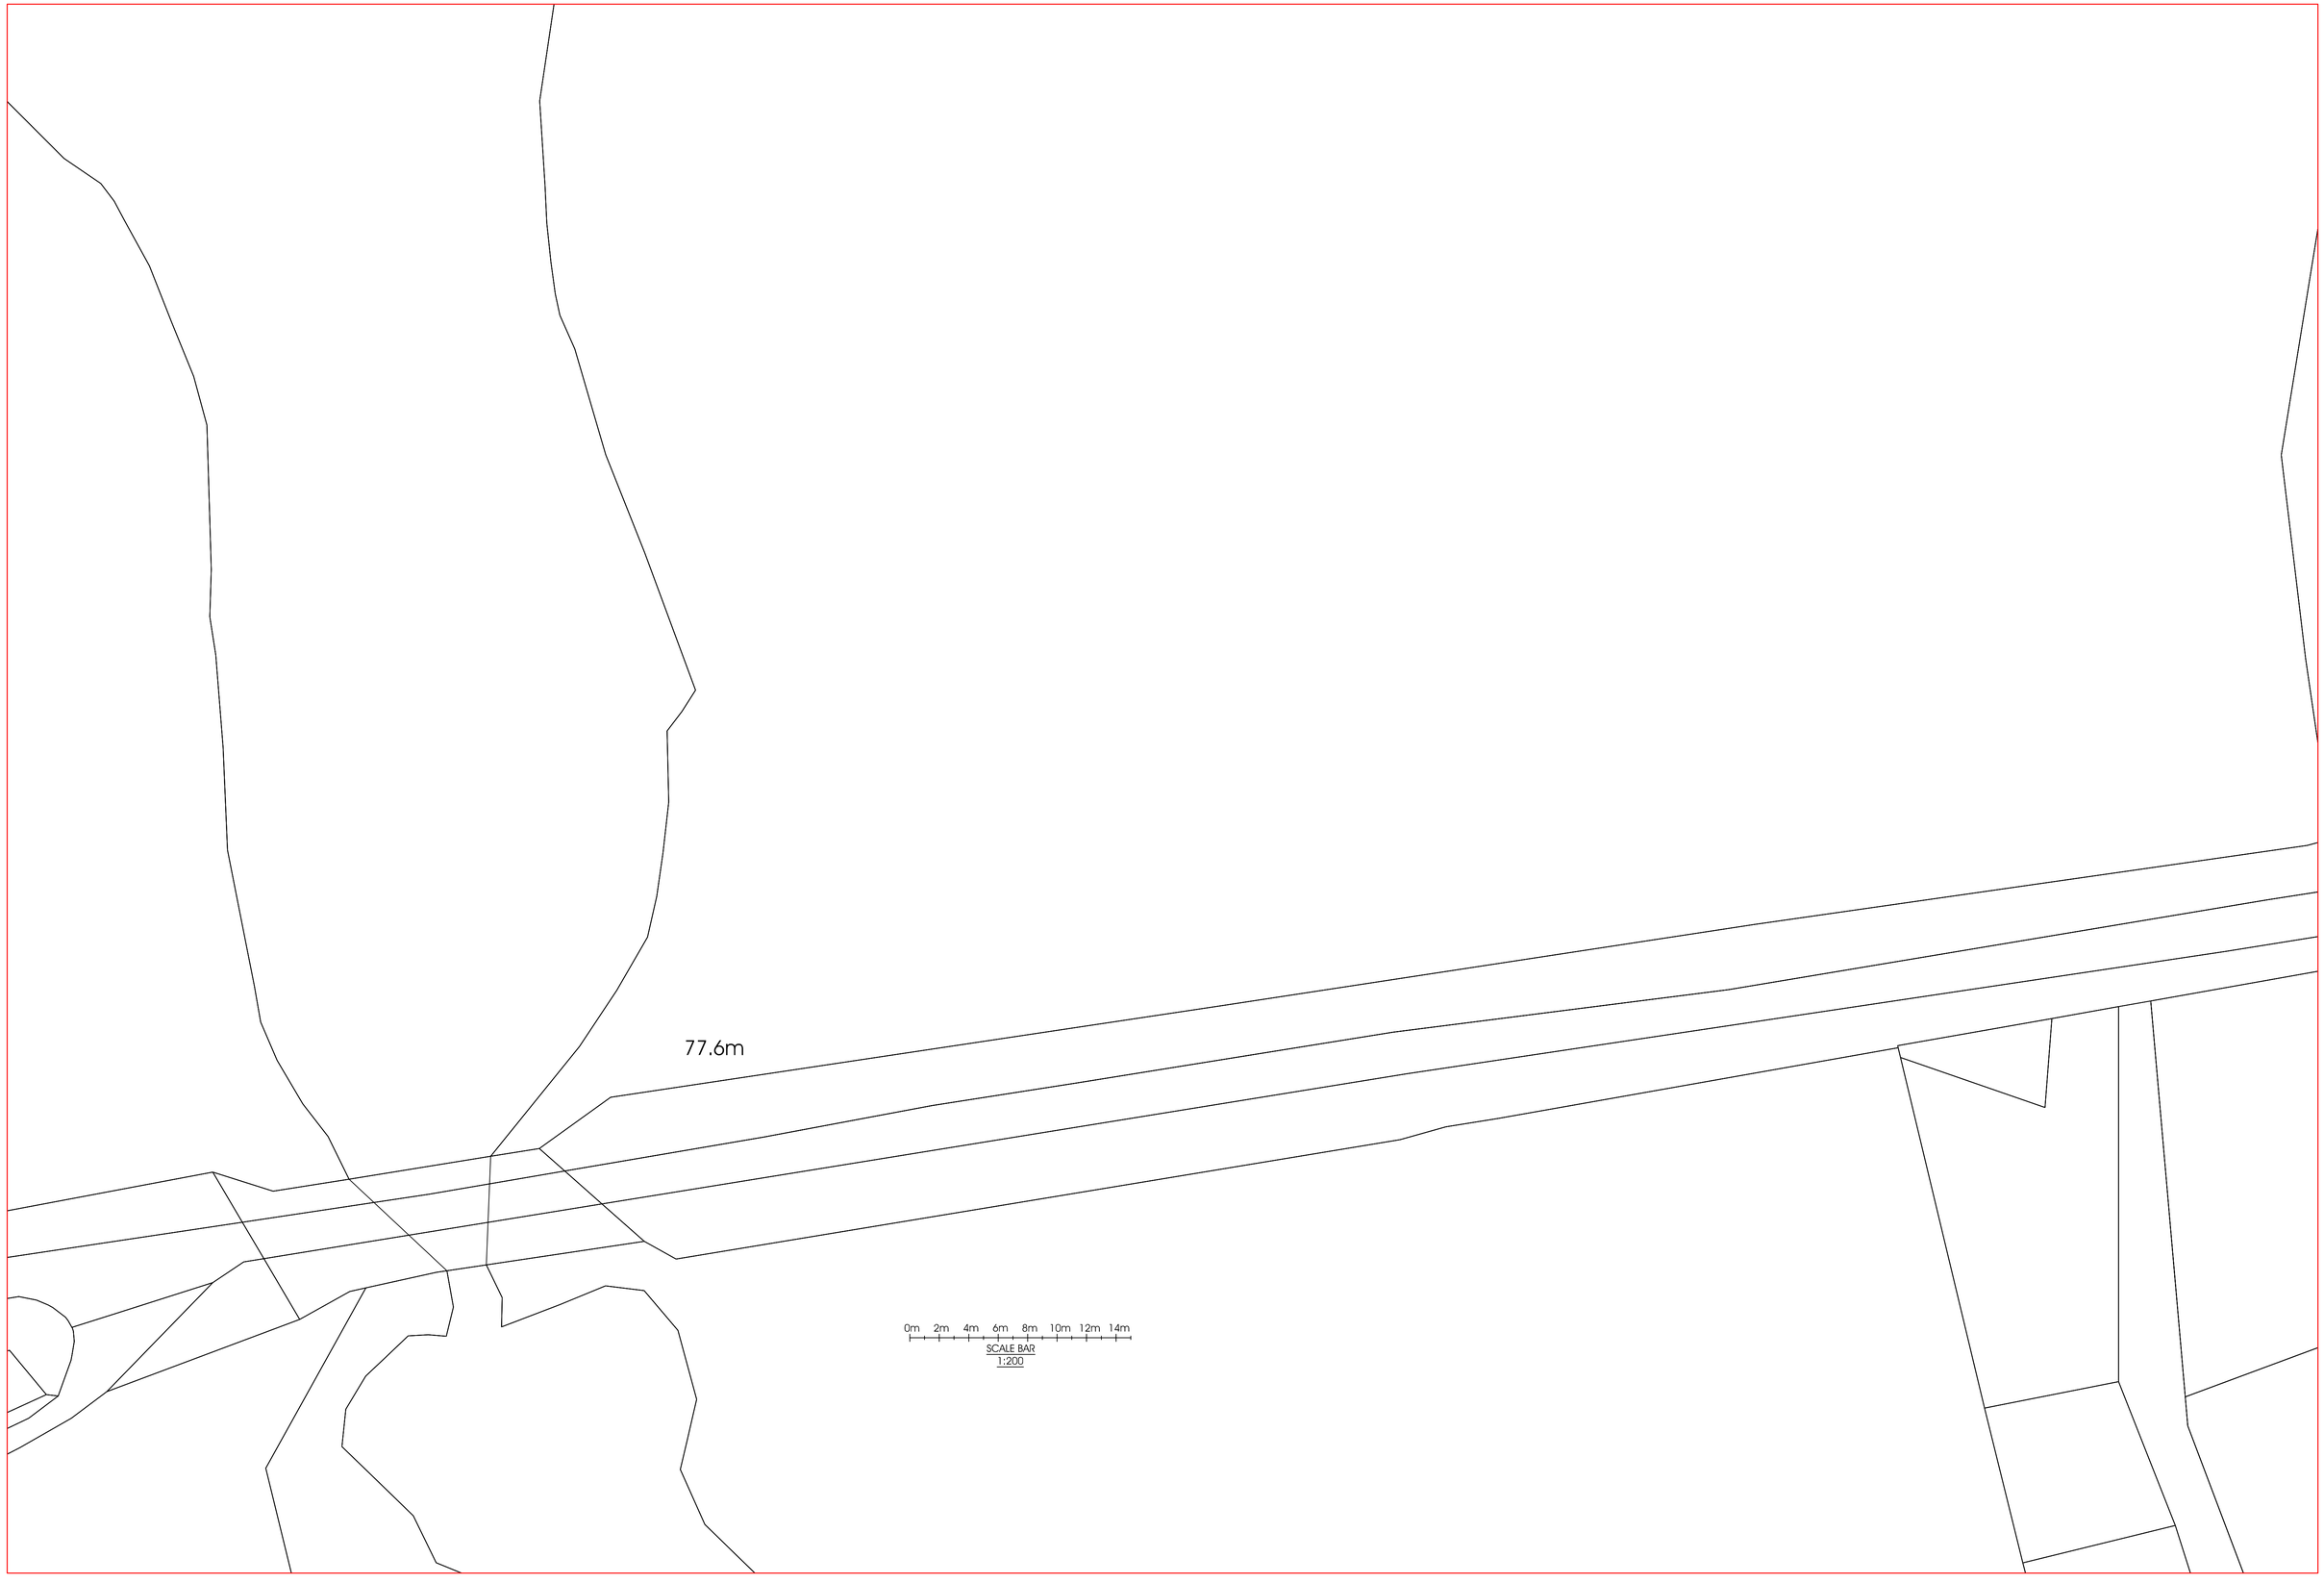


mark lovell
DESIGN ENGINEERS
6 HIGH STREET, DEVIZES,
WILTSHIRE, SN10 1AT.
TEL: 01380 724 213
FAX: 01380 721 753
WEB: www.mlde.co.uk

client:
BOWOOD ESTATES

project:
REPAIRS OF PARTIALLY COLLAPSED, GRADE II LISTED BRIDGE

job no.–drg. no.:
3923-BP

drg. title:
BLOCK PLAN

scale:
1:200 @ A1

drawn by:
SL

date:
FEBRUARY 2023

checked:
ML

approved:
ML

notes:
P1 - 04.04.2023. - ISSUED PRELIMINARY FOR CLIENT'S COMMENT AND APPROVAL
LBC - 12.07.2023. - ISSUED FOR LISTED BUILDING CONSENT PURPOSES ONLY

P1 LBC