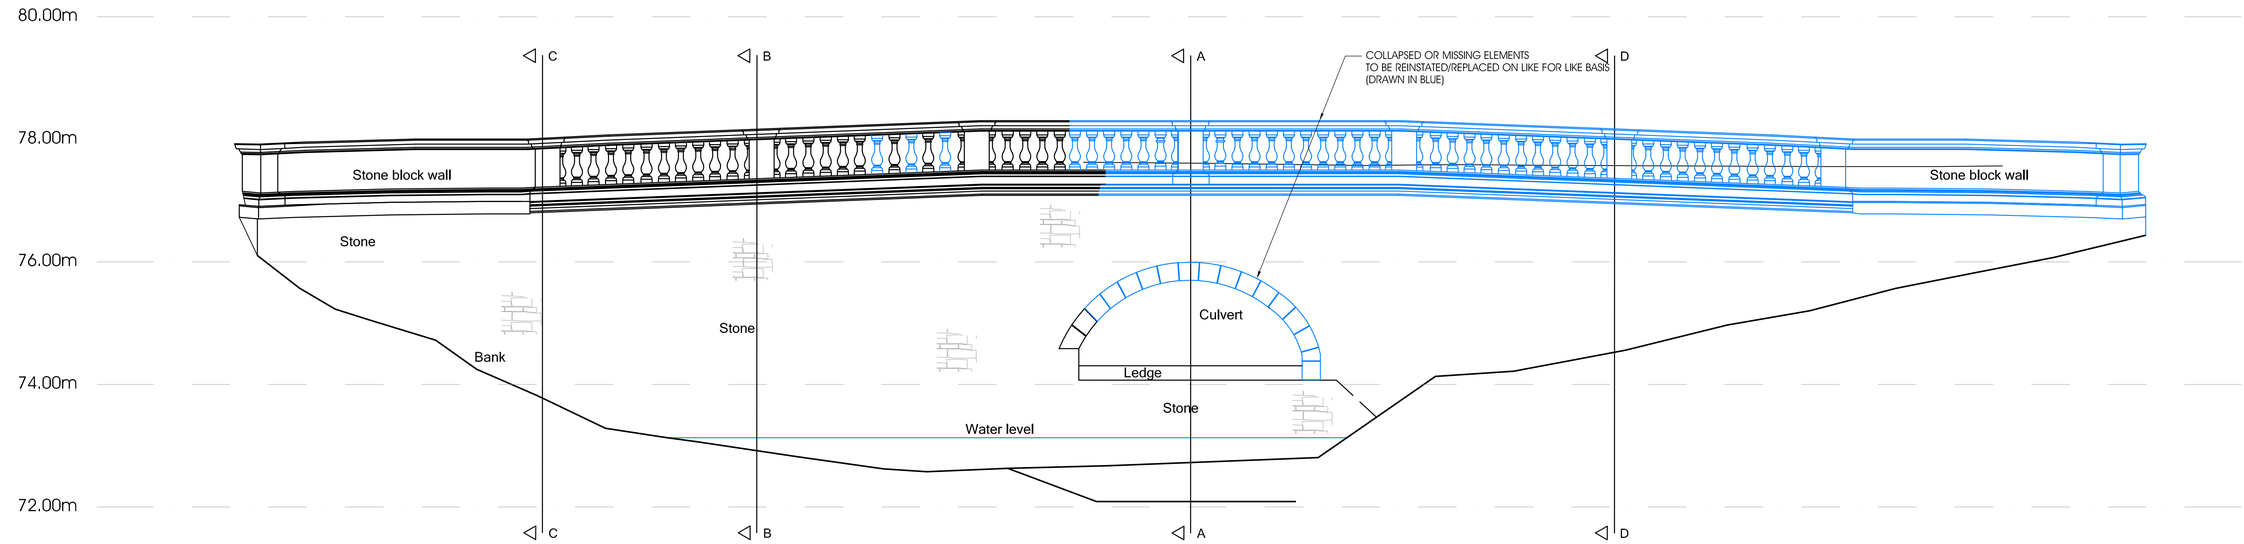


PROPOSED NORTH ELEVATION

0m 1m 2m 3m 4m 5m


SCALE BAR 1:50

PURPOSE MATERIALS:

WALLS AND SINGLE BARREL ARCH: IRONSTONE RUBBLE

CORNICE AND BALUSTRADE: BATHSTONE ASHLAR

TIE BARS AND FIXINGS: TO BE REMOVED AS THEY WILL NOT BE REQUIRED ONCE ONCE THE DOWNSTREAM FACE HAS BEEN REPAIRED AND CONSOLIDATED

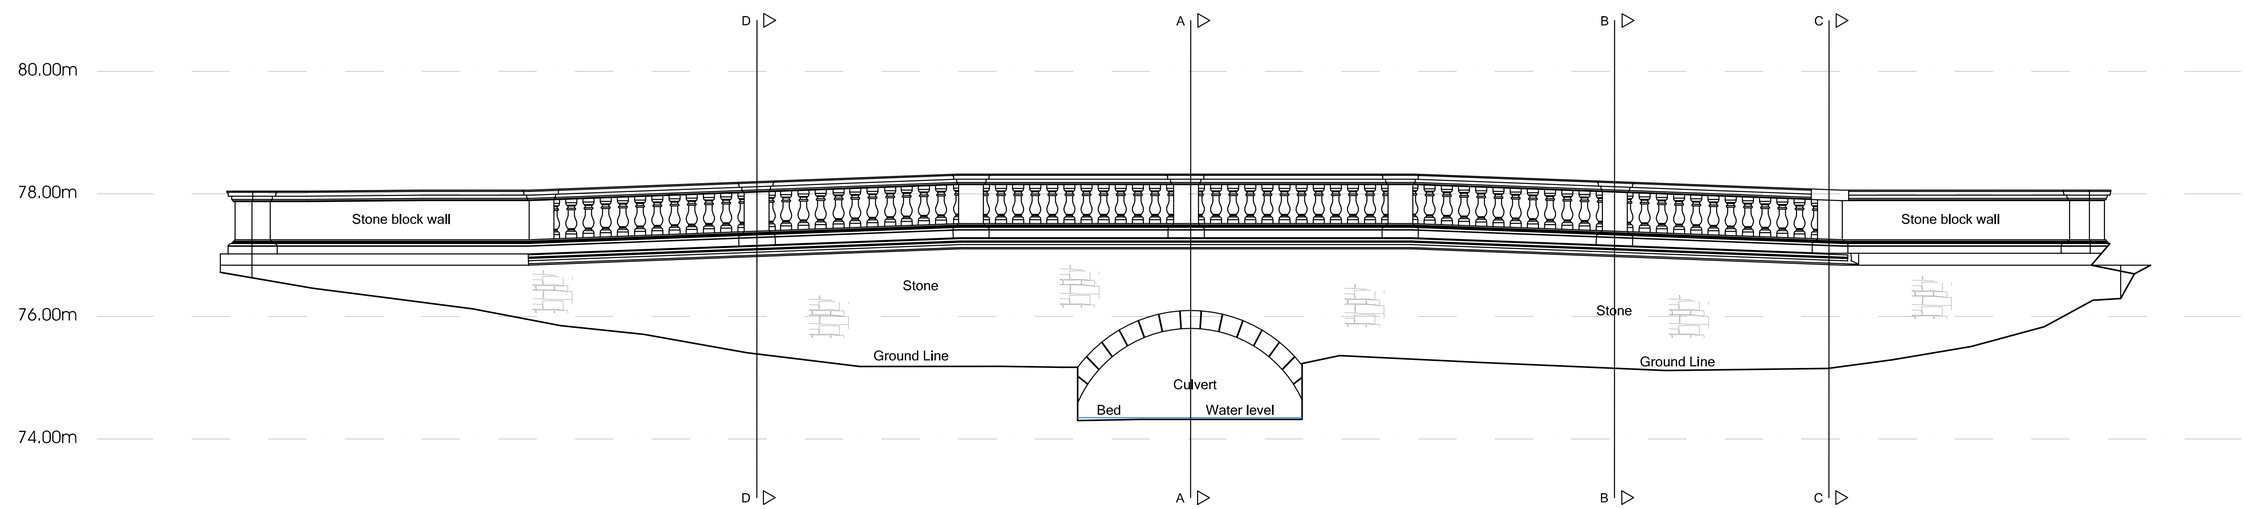

PROPOSED SOUTH ELEVATION

0m 1m 2m 3m 4m 5m

SCALE BAR 1:50

mark lovell
DESIGN ENGINEERS
6 HIGH STREET, DEVIZES,
WILTSHIRE, SN10 1AT.
TEL: 01380 724 213
FAX: 01380 721 753
WEB: www.mldn.co.uk

client: BOWOOD ESTATES

project: REPAIRS OF PARTIALLY COLLAPSED, GRADE II LISTED BRIDGE

job no.–drg. no.: 3923-PR-002

drg. title: PROPOSED NORTH AND SOUTH ELEVATIONS

scale: 1:50 @ A1

drawn by: SL

date: FEBRUARY 2023

checked: ML

approved: ML

notes: © - SURVEY CARRIED OUT BY AND IS COPYRIGHT OF BRUNEL SURVEYS Ltd.
(SURVEY CARRIED OUT FEBRUARY 2023)

P1 - 04.04.2023. - ISSUED PRELIMINARY FOR CLIENT'S COMMENT AND APPROVAL
LBC - 12.07.2023. - ISSUED FOR LISTED BUILDING CONSENT PURPOSES ONLY

P1 LBC