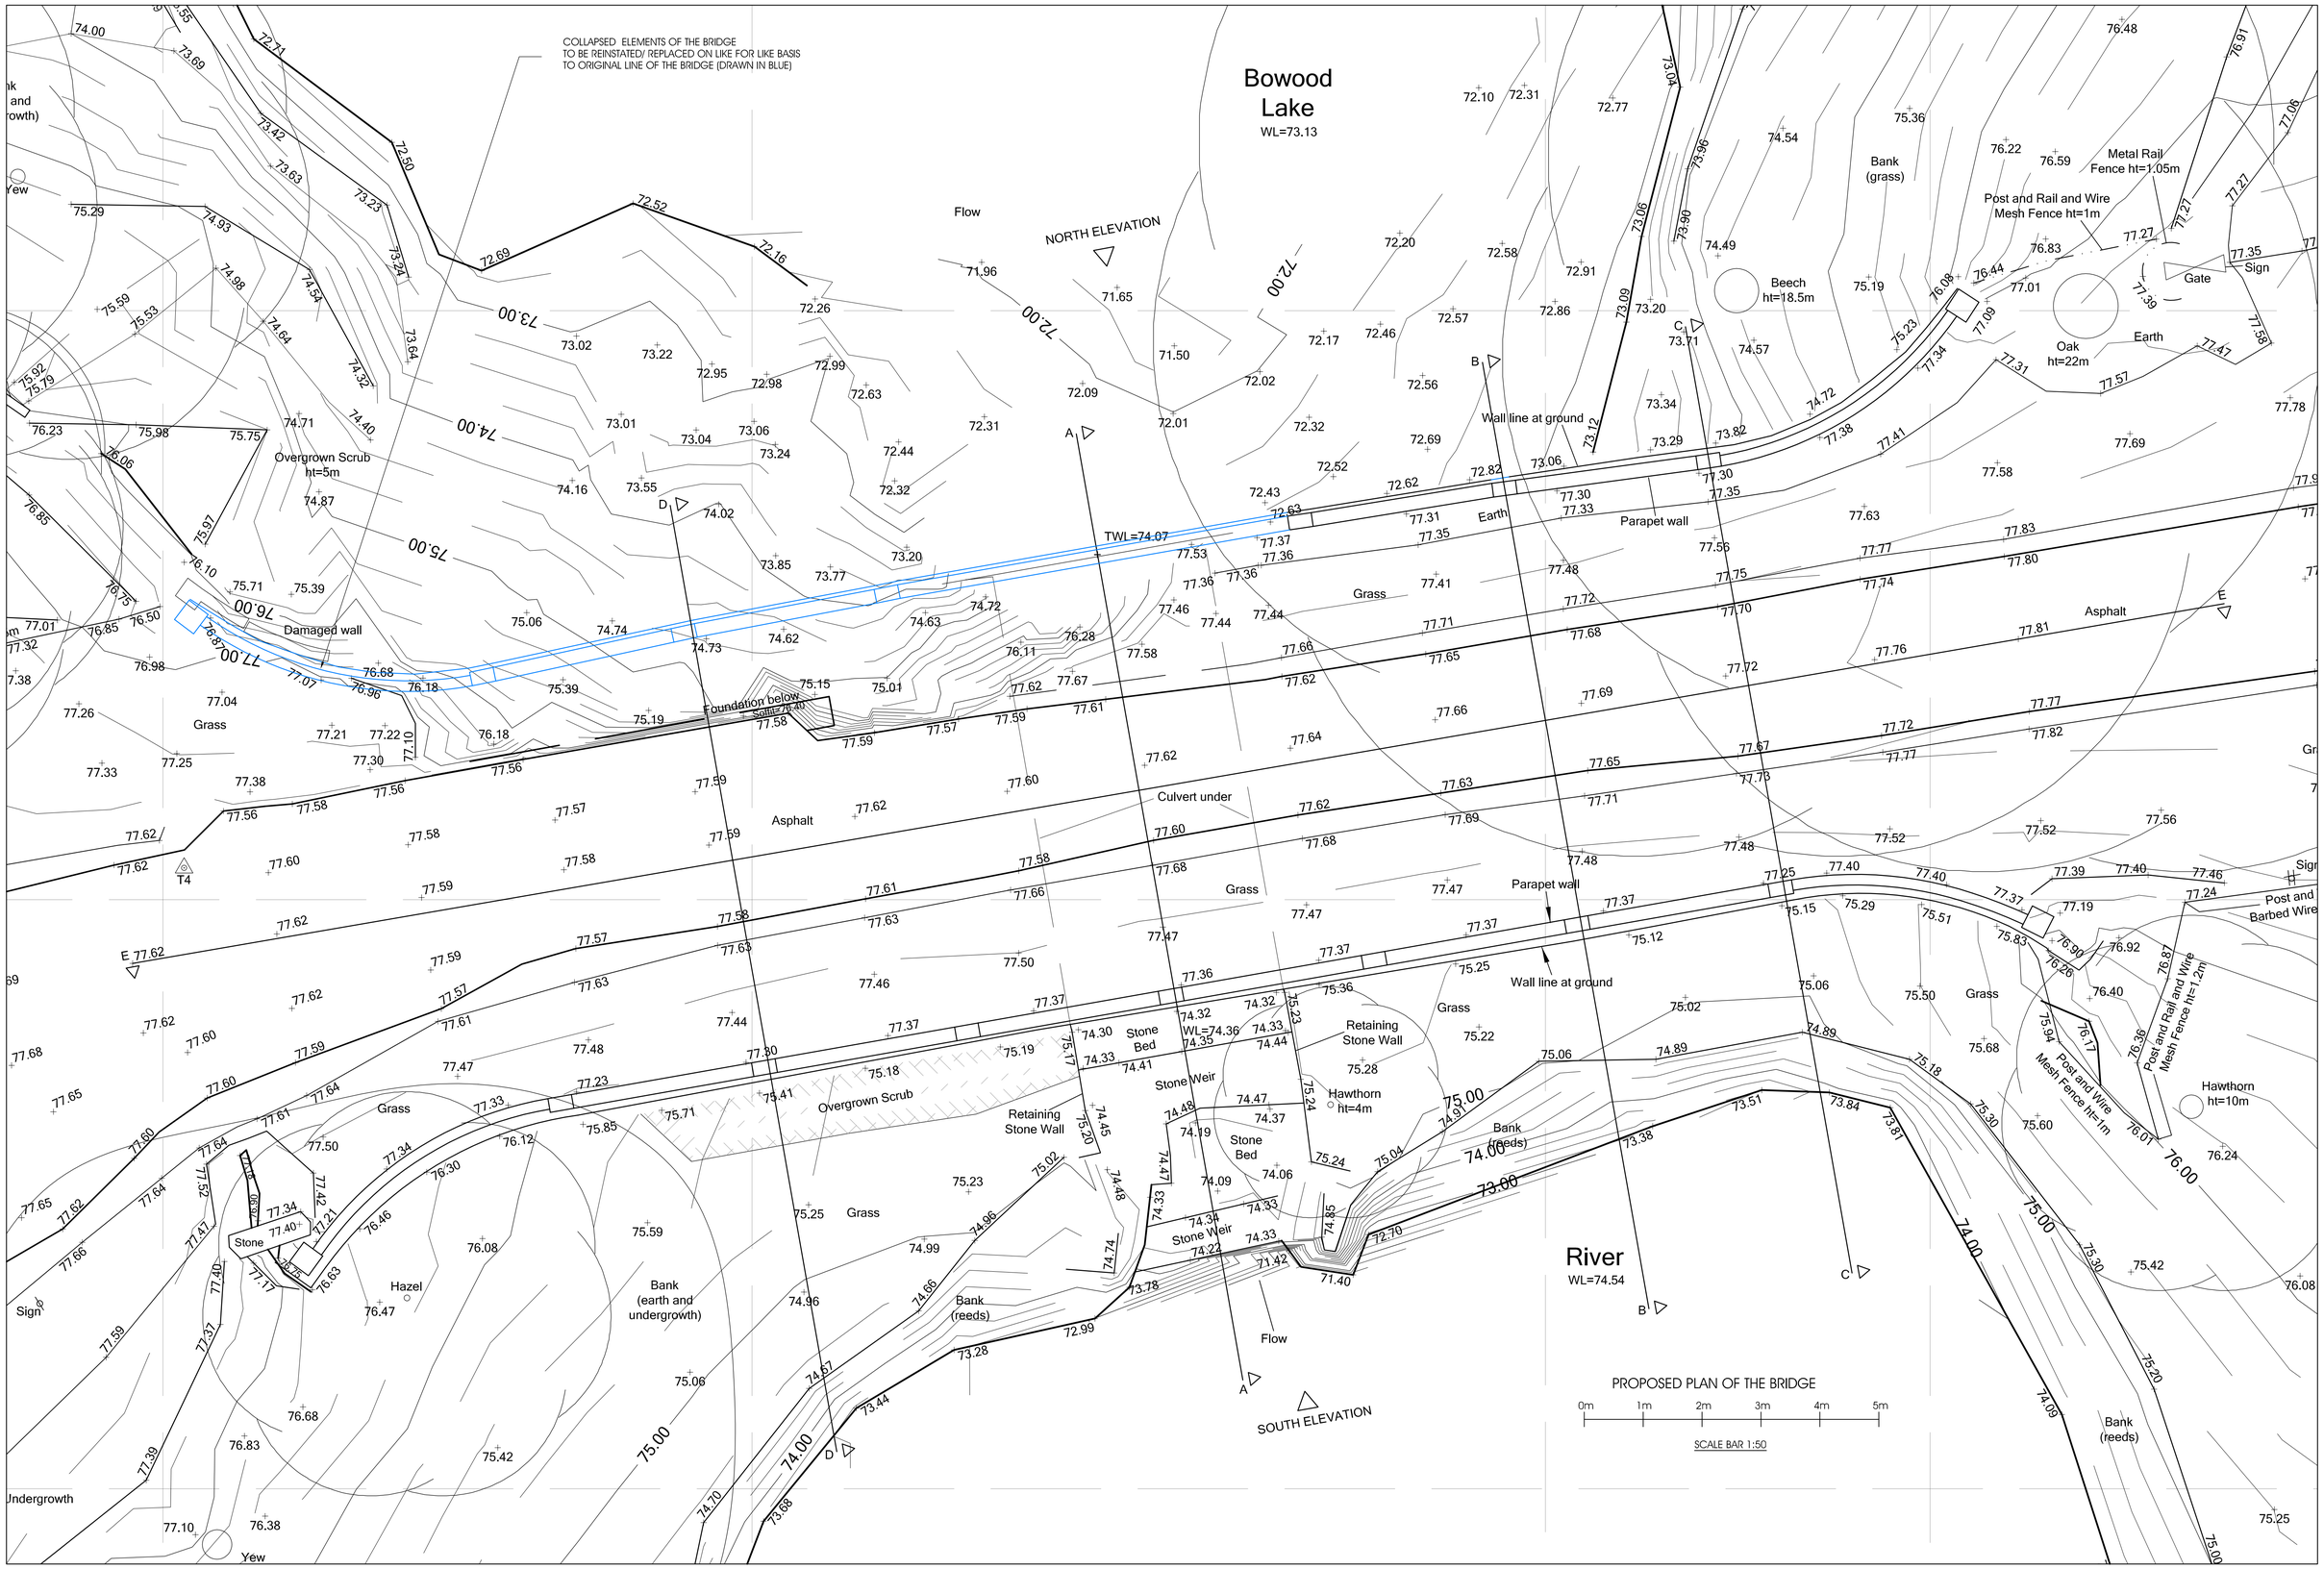

mark lovell DESIGN ENGINEERS 6 HIGH STREET, DEVIZES, WILTSHIRE, SN10 1AT. TEL: 01380 724 213 FAX: 01380 721 753 WEB: www.mlde.co.uk	client: BOWOOD ESTATES	project: REPAIRS OF PARTIALLY COLLAPSED, GRADE II LISTED BRIDGE job no.–drg. no.: 3923-PR-001	drg. title: PROPOSED PLAN OF THE BRIDGE	scale: 1:50 @ A1 drawn by: SL date: FEBRUARY 2023	checked: ML approved: ML	notes: © SURVEY CARRIED OUT BY AND IS COPYRIGHT OF BRUNEL SURVEYS Ltd. (SURVEY CARRIED OUT FEBRUARY 2023)

P1 - 04.04.2023. - ISSUED PRELIMINARY FOR CLIENT'S COMMENT AND APPROVAL
LBC - 12.07.2023. - ISSUED FOR LISTED BUILDING CONSENT PURPOSES ONLY

P1 LBC