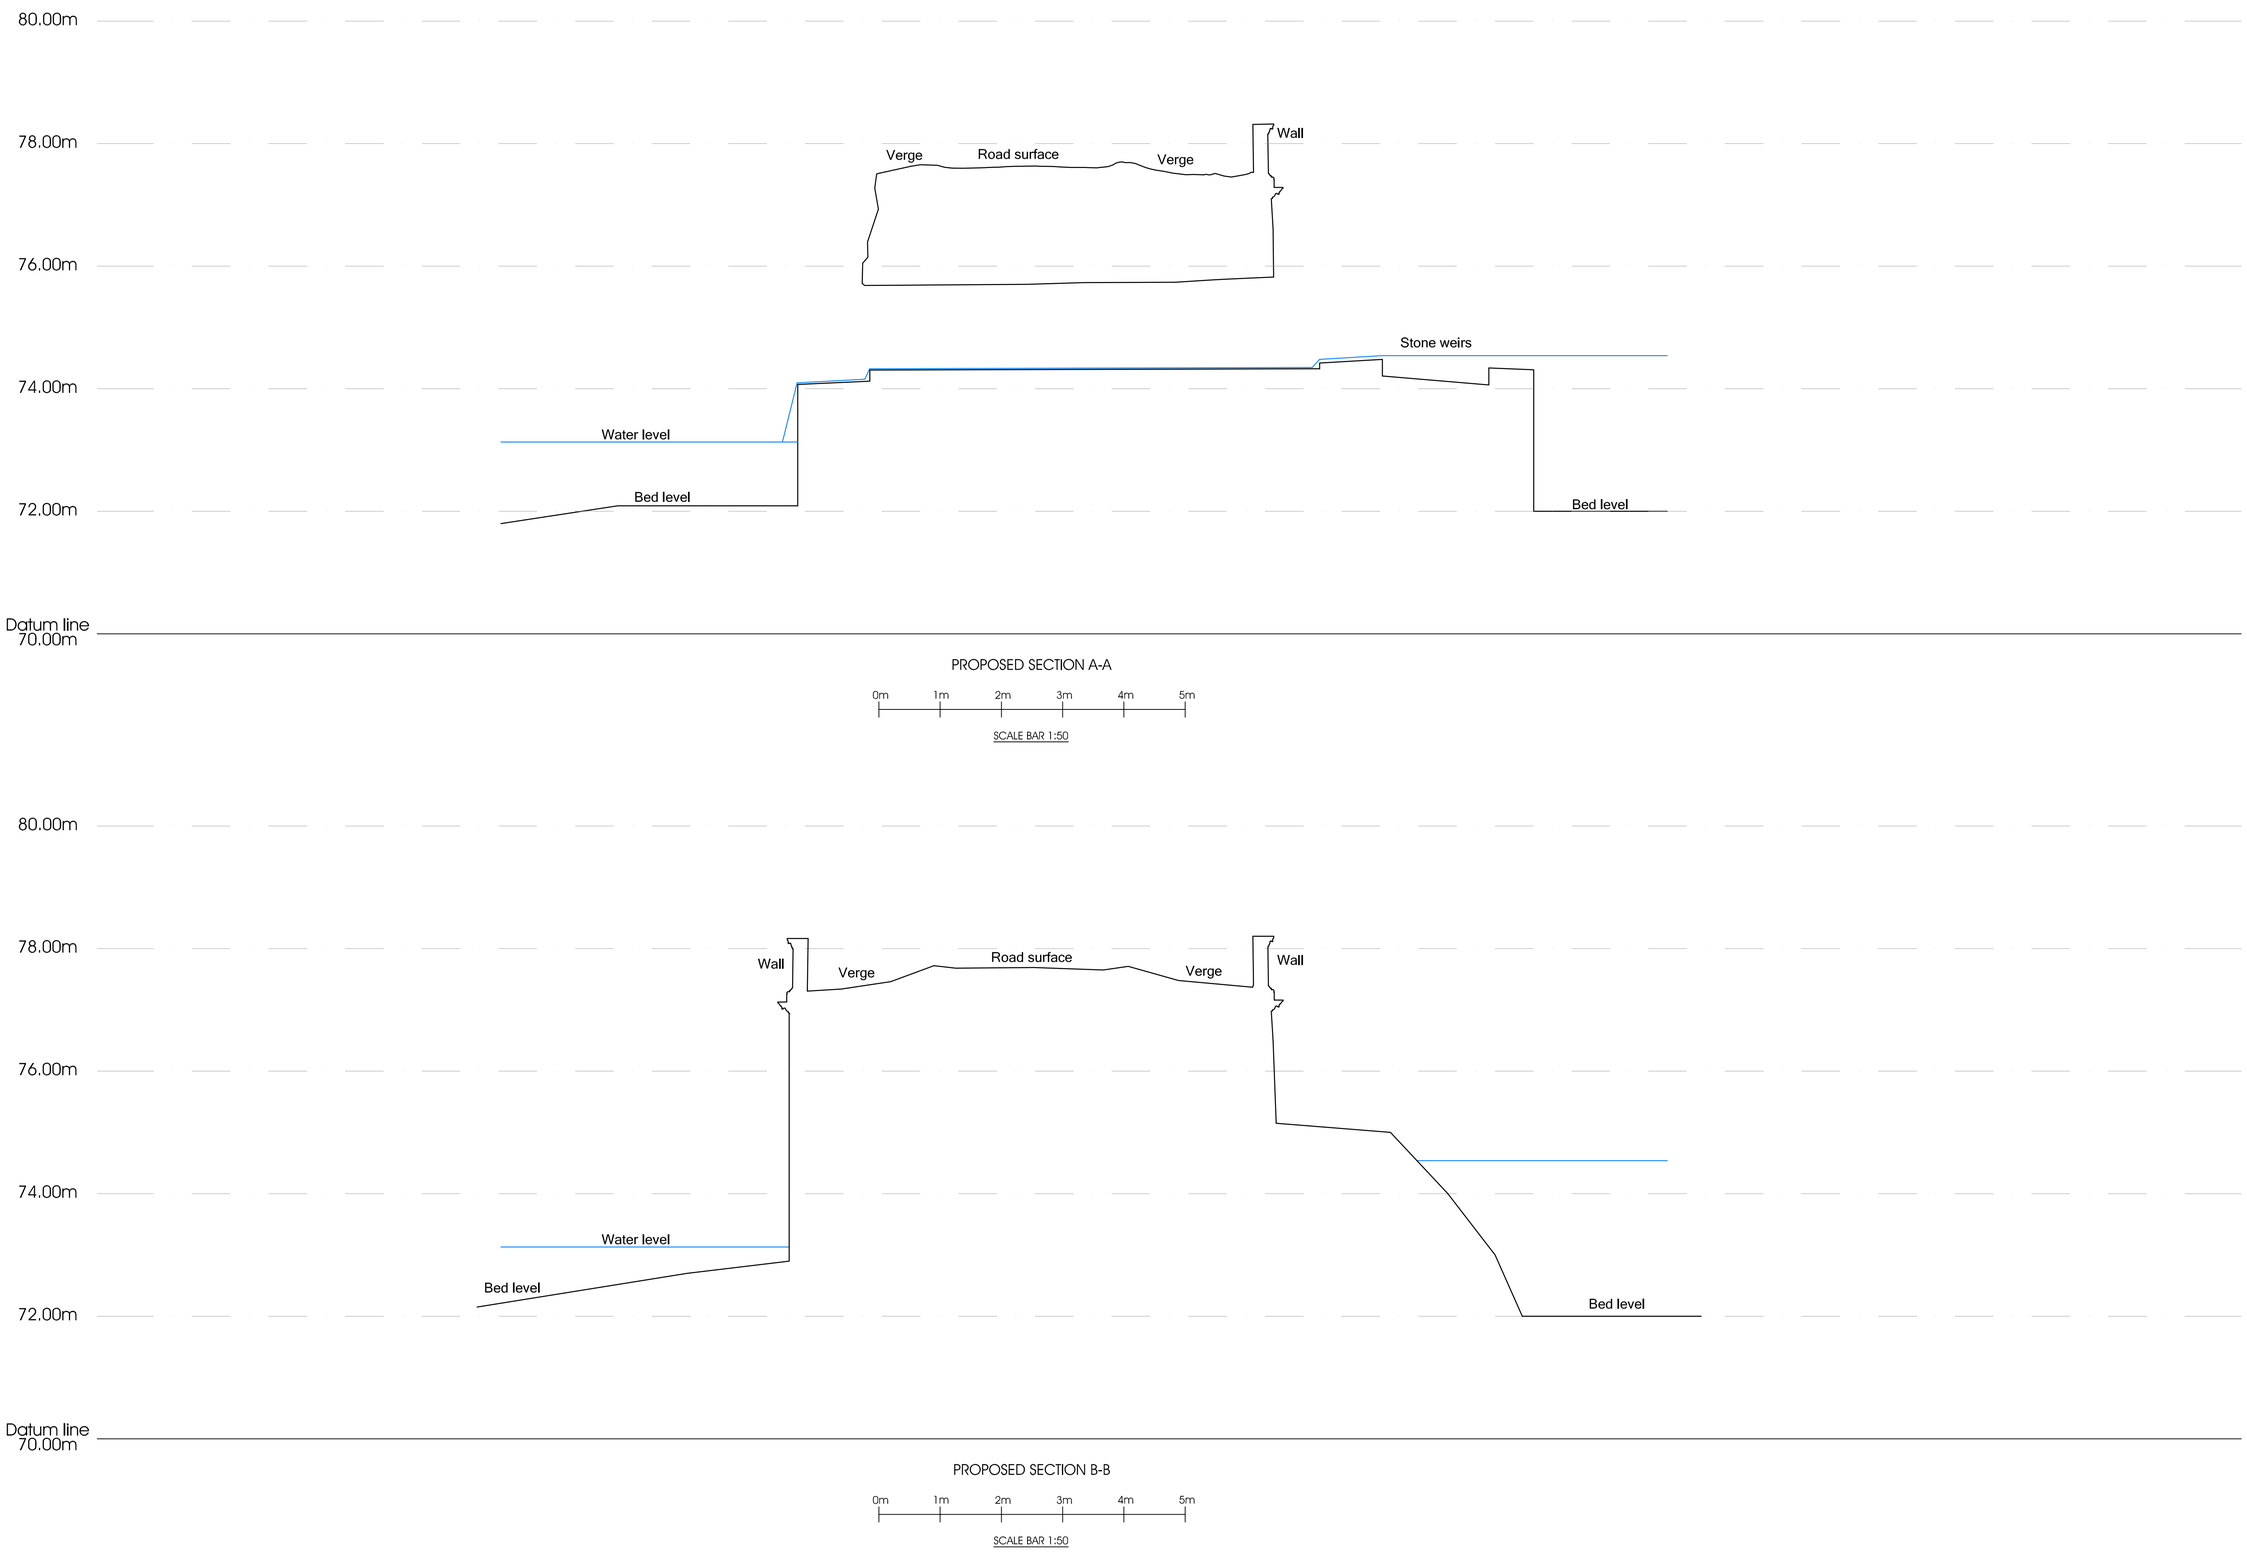


PROPOSED SECTION A-A

SCALE BAR 1:50

PROPOSED SECTION B-B

SCALE BAR 1:50

mark lovell
DESIGN ENGINEERS
6 HIGH STREET, DEVIZES,
WILTSHIRE, SN10 1AT.
TEL: 01380 724 213
FAX: 01380 721 753
WEB: www.mlde.co.uk

client: BOWOOD ESTATES

project: REPAIRS OF PARTIALLY COLLAPSED, GRADE II LISTED BRIDGE

job no.–drg. no.: 3923-PR-003

drg. title: PROPOSED SECTIONS A-A and B-B

scale: 1:50 @ A1

drawn by: SL

date: FEBRUARY 2023

checked: ML

approved: ML

notes: © SURVEY CARRIED OUT BY AND IS COPYRIGHT OF BRUNEL SURVEYS Ltd.
(SURVEY CARRIED OUT FEBRUARY 2023)

P1 - 04.04.2023. - ISSUED PRELIMINARY FOR CLIENT'S COMMENT AND APPROVAL
LBC - 12.07.2023. - ISSUED FOR LISTED BUILDING CONSENT PURPOSES ONLY

P1 LBC