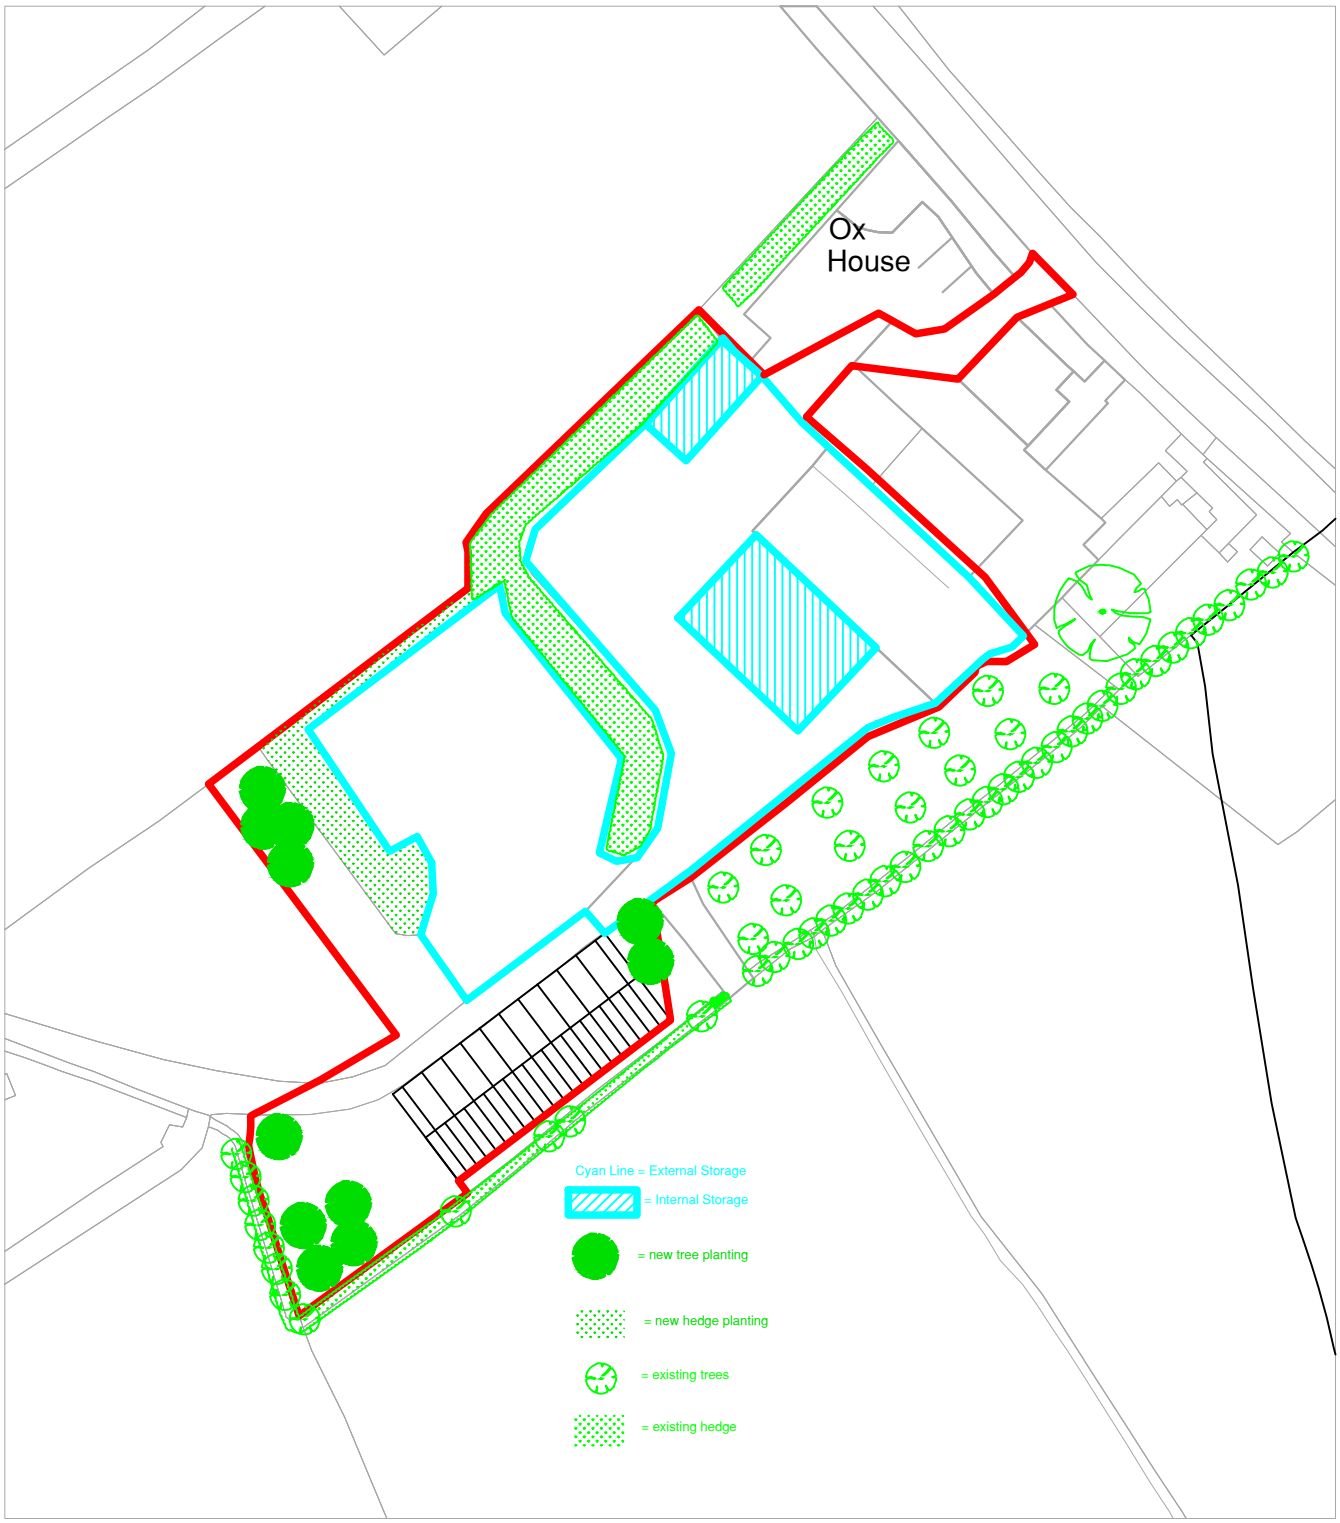


ReQuestAPlan
Map number: TQRQM23123160638951

Title: Site Plan
Paper size: A4
Scale - 1:1250

Map Produced for: Grist Environmental
© Crown copyright and database rights 2023 OS 100042766
Project ID: Ox House
Date of Purchase: 03-05-2023
1 Years subscription from 03-05-2023 for 1 workstation.