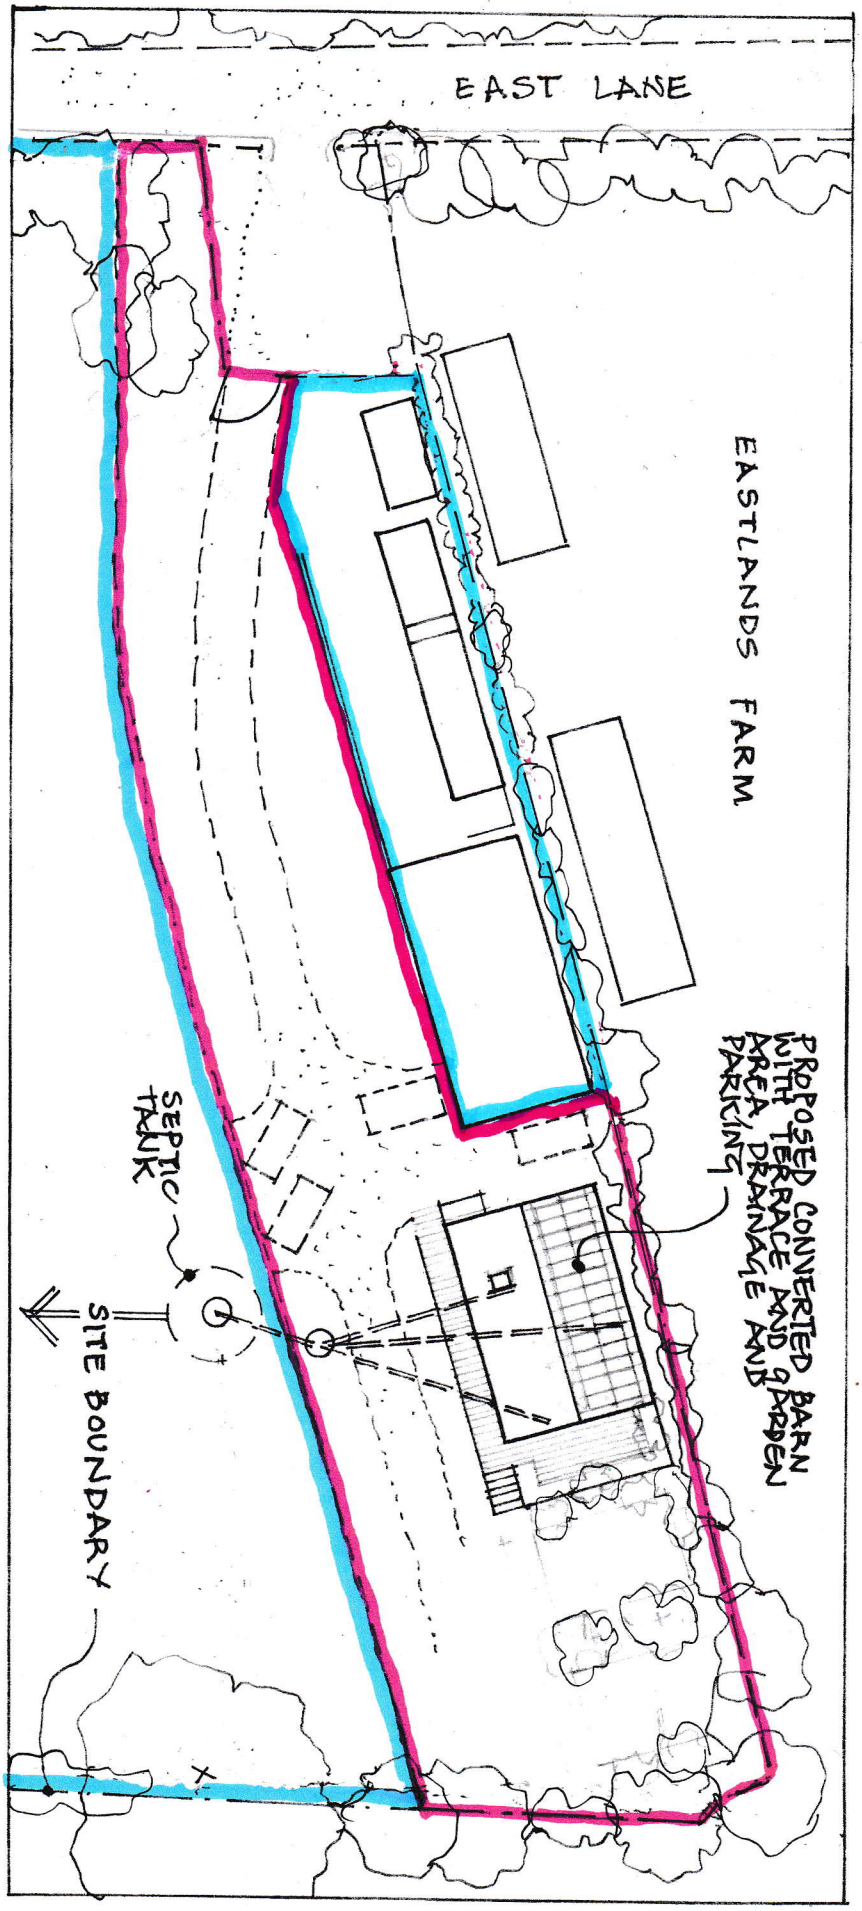


5 10 15 20m

BARN at East Lane Stables, Melksham Road, Holt, BA14 6QW	**PROPOSED CONVERSION** BLOCK PLAN		1:500 @ A4	ELS-30 REV June 2023