0 1 2 3 4 5


Metres 1:50

DO NOT SCALE FROM THIS DRAWING ALL DIMENSIONS TO BE CHECKED ON SITE PRIOR TO COMMENCEMENT. ANY DISCREPANCIES TO BE REPORTED IMMEDIATELY TO THE ARCHITECT.




ELE 01 Proposed North-East Elevation

1:50

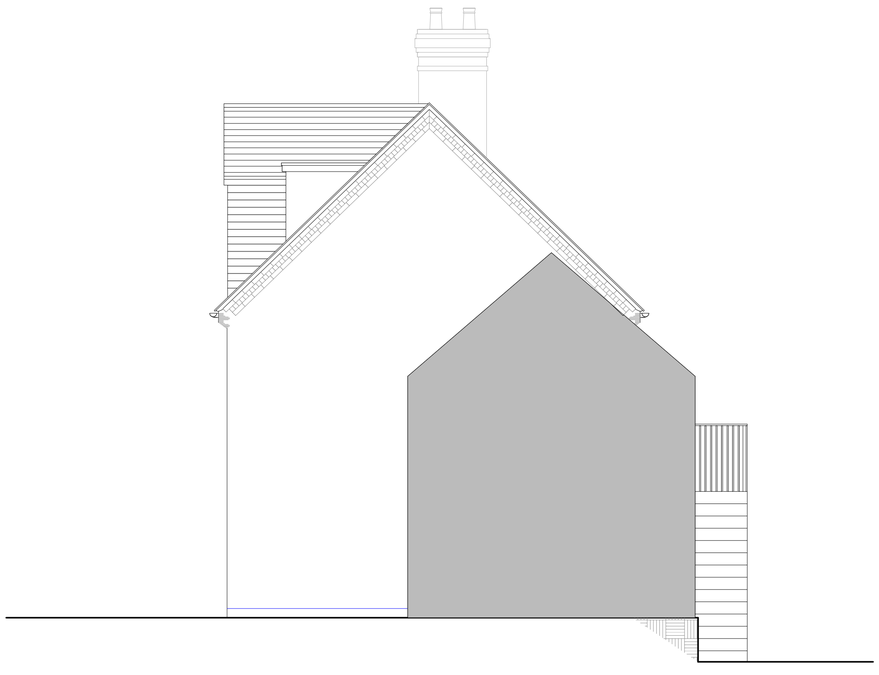

ELE 02 Proposed South-East Elevation

1:50

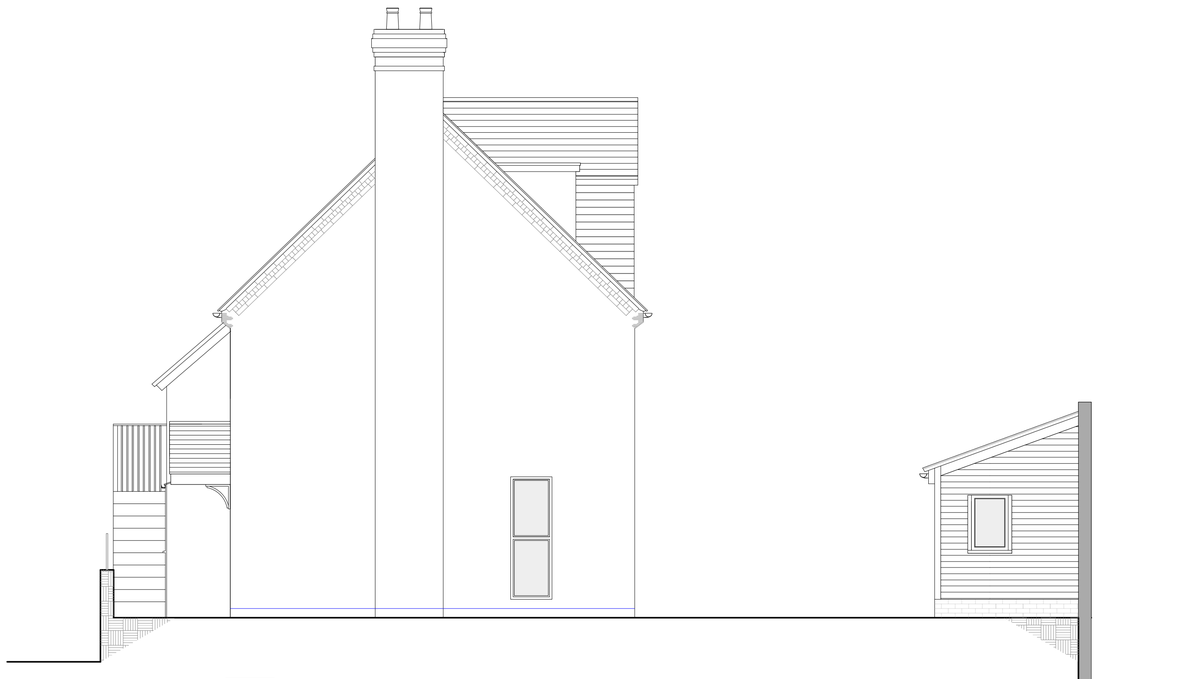

ELE 03 Proposed North-West Elevation

1:50

PAUL STEVENS ARCHITECTURE LTD
Unit 3 Boathouse Meadow Business Park
Cherry Orchard Lane
Salisbury
Wiltshire
SP2 7LD

Tel No: 01722 349384

THIS DRAWING IS COPYRIGHT. IT MUST NOT BE COPIED, USED OR DISCLOSED TO THIRD PARTIES WITHOUT PRIOR PERMISSION.

PROJECT:

81B North Street
Wilton
SP2 0HH

DRAWING:

Proposed
Elevations

SCALE: 1:50 @ A1

DATE: 07/2023

DESIGN: ☐ PLANNING: ☒ BLDG REGS: ☐

TENDER: ☐ CONSTRUCTION: ☐

DRAWN: CJM DATE: --/--/2022

CHECKED: DATE:

JOB No: 998

DWG No: 35 REV:

CURRENT: ☐

SUPERSEDED: ☐