
P.V. PANELS :
SIZE AND NUMBER
TO BE AGREED

FULL HT, SILVER GREY,
ALUMINIUM FRAMES,
WITH SOLID, INSULATED
PANELS, WITH ALUMINIUM
CLADDING, AT FLOOR
JOIST LEVEL.

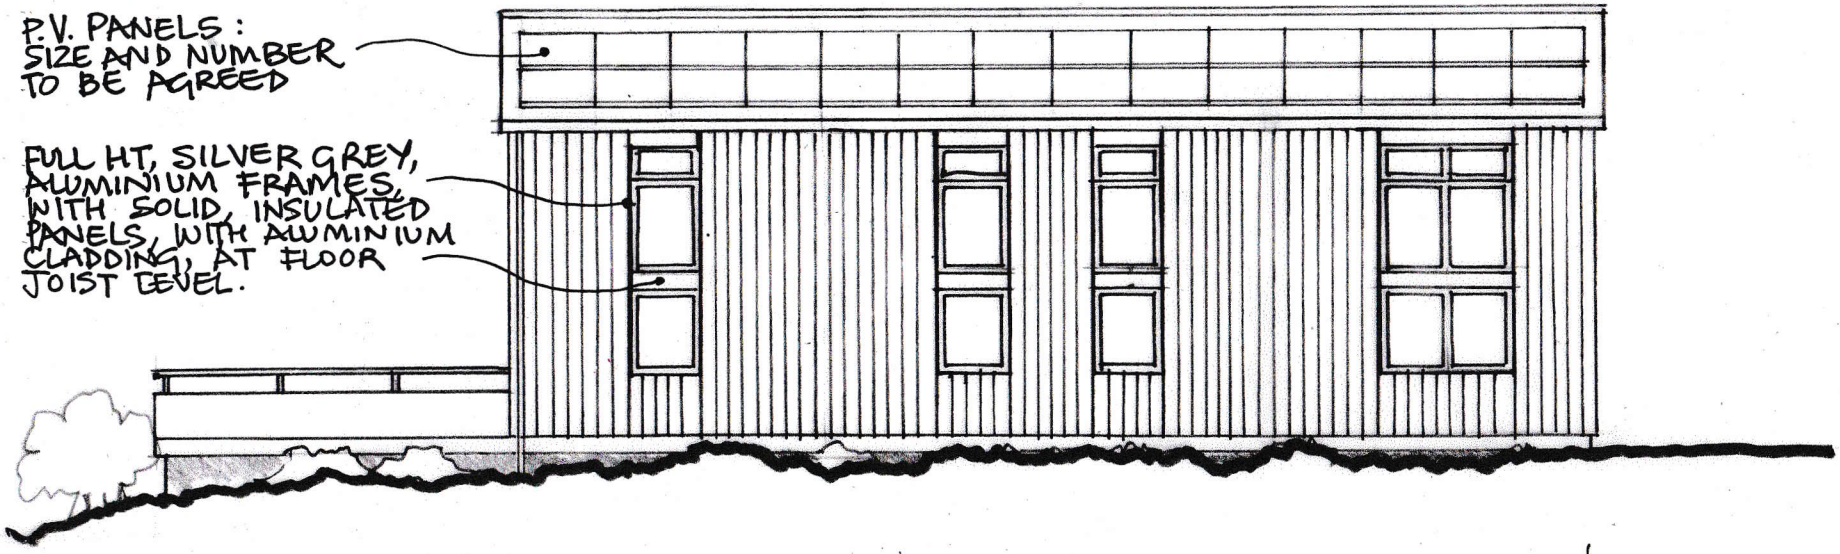


S.W. ELEVATION

ROOF CLADDING TO MATCH
NEW WALL CLADDING

SOLID BALUSTRADE,
TO CONTAIN SEATING
AND PLANTERS :
DETAILS TO BE AGREED

BOUNDARY

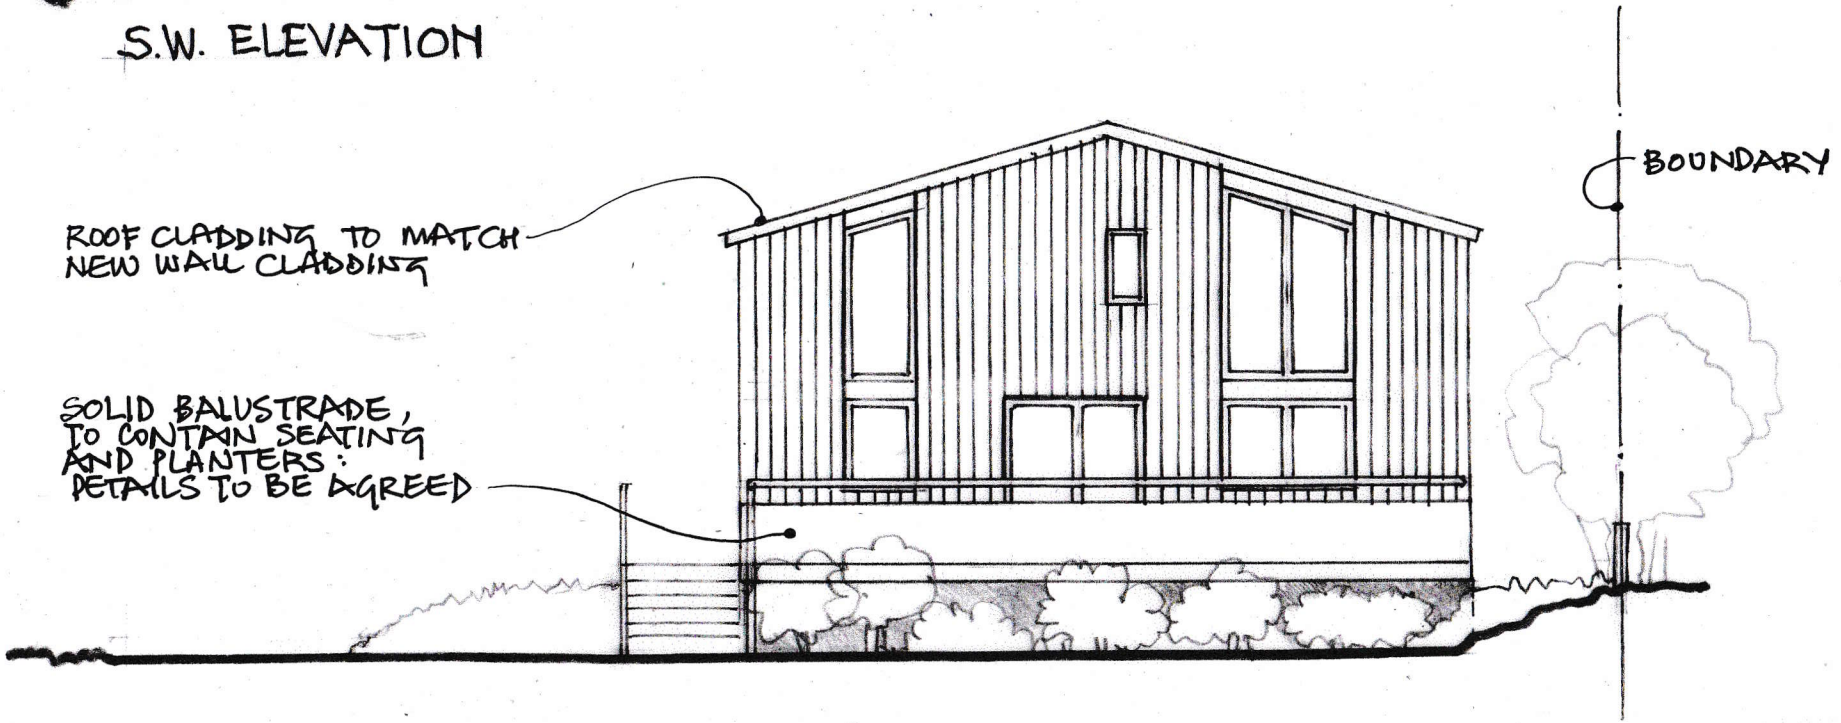

N.W. ELEVATION

1 2 3 4 5m

| | | | |
|---|---|---|---|
| BARN at East Lane Stables,<br>Melksham Road,<br>Holt, BA14 6QW | PROPOSED CONVERSION<br>SW and NW ELEVATIONS | 1:100 @ A4 | ELS-33<br>REV<br>June 2023 |