



Existing Ground Floor/Site Plan
Scale 1:50

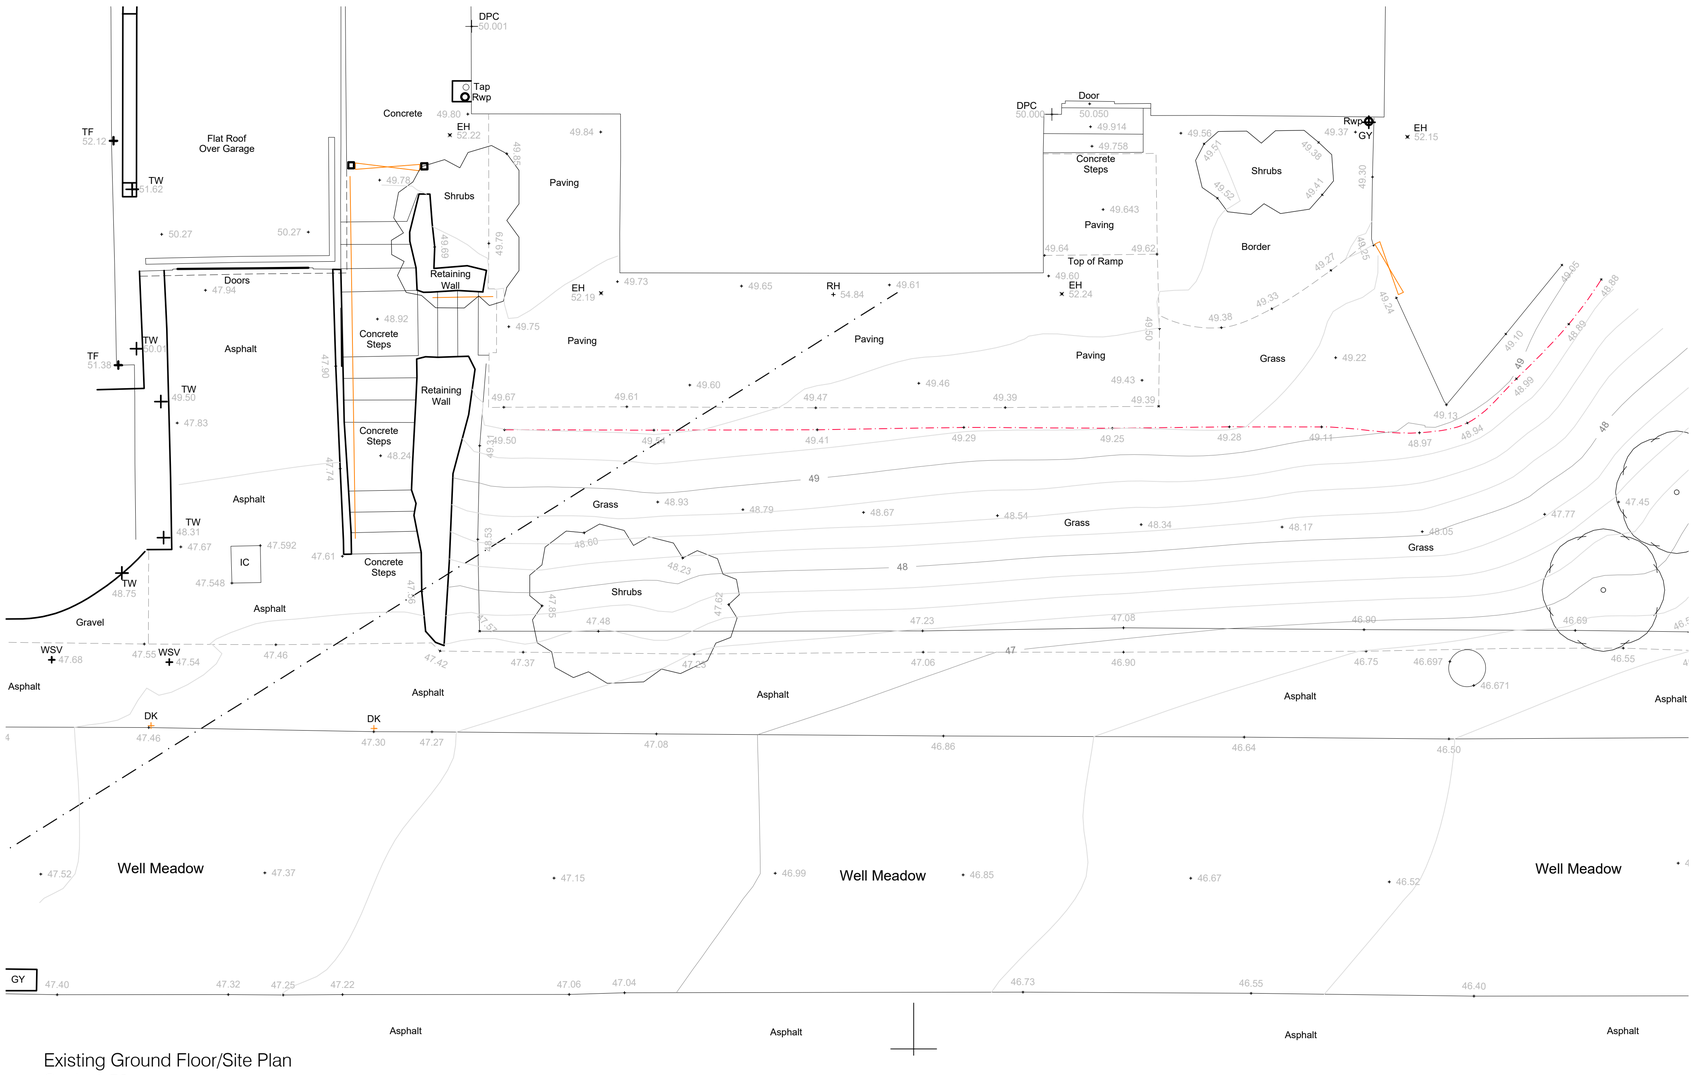


Existing Front Elevation
Scale 1:50

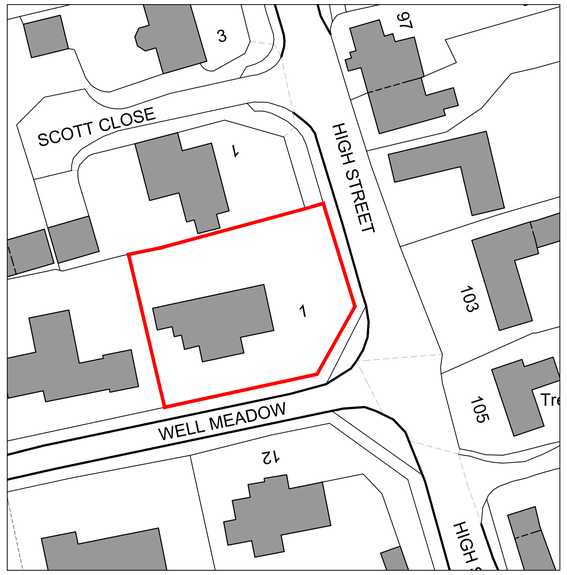

Existing Block Plan
Scale 1:500

North

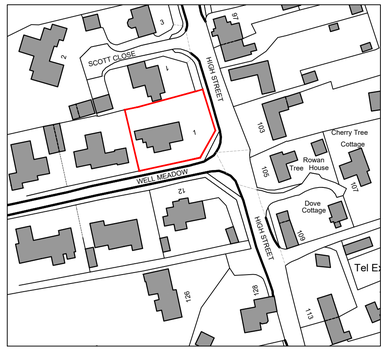

Existing Location Plan
Scale 1:1250

1:100 - Metres
1:50 - Metres
1:500 - Metres
1:1250 - Metres

Drawing for planning purposes only.
Not to be used for construction.

Tuttle architectural services
Ground Floor
6 Pelhams Court
Marlborough
Wiltshire SN8 2AG
T. 01672 518 278
E. info@tuttlearchserv.co.uk
facebook.com/tuttlearchserv
W. tuttlearchserv.co.uk

Job Title
Proposed External Wheelchair Access (Front Garden)
@ 1 Well Meadow, Burbage, Wiltshire, SN8 3AD

For Mr & Mrs Toller

Drawing Title
Existing Floor/Site Plan & Front Elevation,
Block & Location Plan

DRAWING NUMBER	REV
1 Well Meadow - 01	A

REVISIONS
A - Minor Amendments to Client comments

SCALE	DATE	DRAWN BY	PAPER SIZE	JOB No.
As Indicated	July 2023	MCW	A1	1487