


Existing Block Plan

Scale 1:200

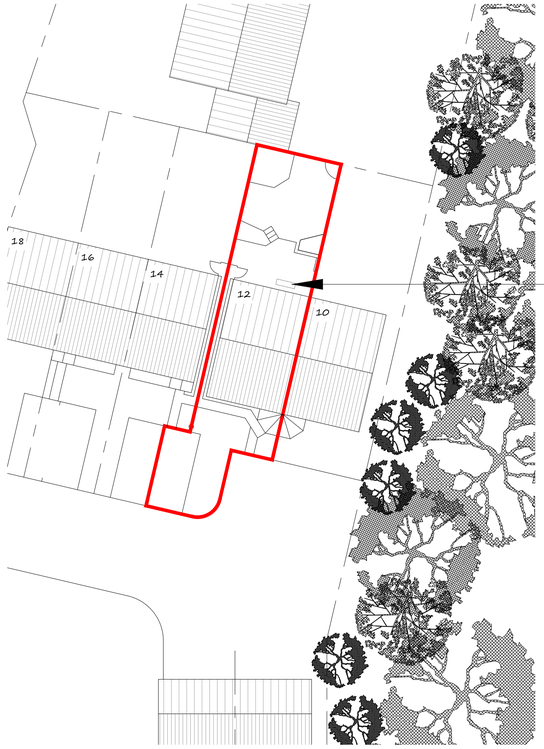

Proposed ASHP location. Refer to drawing no: GIBB-SLA-00-XX-DR-A-0005 - Proposed Setting Out for further information

Proposed Block Plan

Scale 1:200

SCALE BAR 1:200

0 5 10 20

COPYRIGHT © StudioLite Ltd

Never scale from this drawing. Always refer to figured dimensions.

Contractors, subcontractors and suppliers to verify ALL dimensions on site PRIOR to commencing any work or producing any shop drawings or similar.

This drawing is to be read in conjunction with ALL consultants information such as structural, mechanical and electrical engineers drawings and all discrepancies are to be reported to the architect.

NOTES

REV	DATE	REVISION NOTES	BY / CHKD
-	18.07.23	First Issue	RH / SLA

STUDIOLITE ARCHITECTS

STUDIOLITE ARCHITECTS

E: richardholmandesign@gmail.com
W: www.studiolitearchitect.com
M: 07403 246 159

RIBA Chartered Practice | ARB Registered Practice

CLIENT

12 Gibbs Leaze
Hilperton
Trowbridge
BA14 7QN

PROJECT

Proposed ASHP Installation

DRAWING TITLE

Existing & Proposed Block Plans

DRAWING STATUS			RIBA STAGE	BIM STATUS
PLANNING			STAGE 3	S0
DRAWN	**CHECKED**	**DATE**	**SCALE**	**JOB NO**
RH	SLA	18.07.2023	1:200@A1	0121
DRAWING No				**REVISION**
GIBB-SLA-00-XX-DR-A-0002				-

C:\Users\RORUS\Documents\My Docs\StudioLite\Projects\0121 - 12 Gibbs Leaze, Trowbridge BA14 7QN (David Trigg)\CAD\Autocad\Survey.dwg, 19/07/2023 01:31:52