
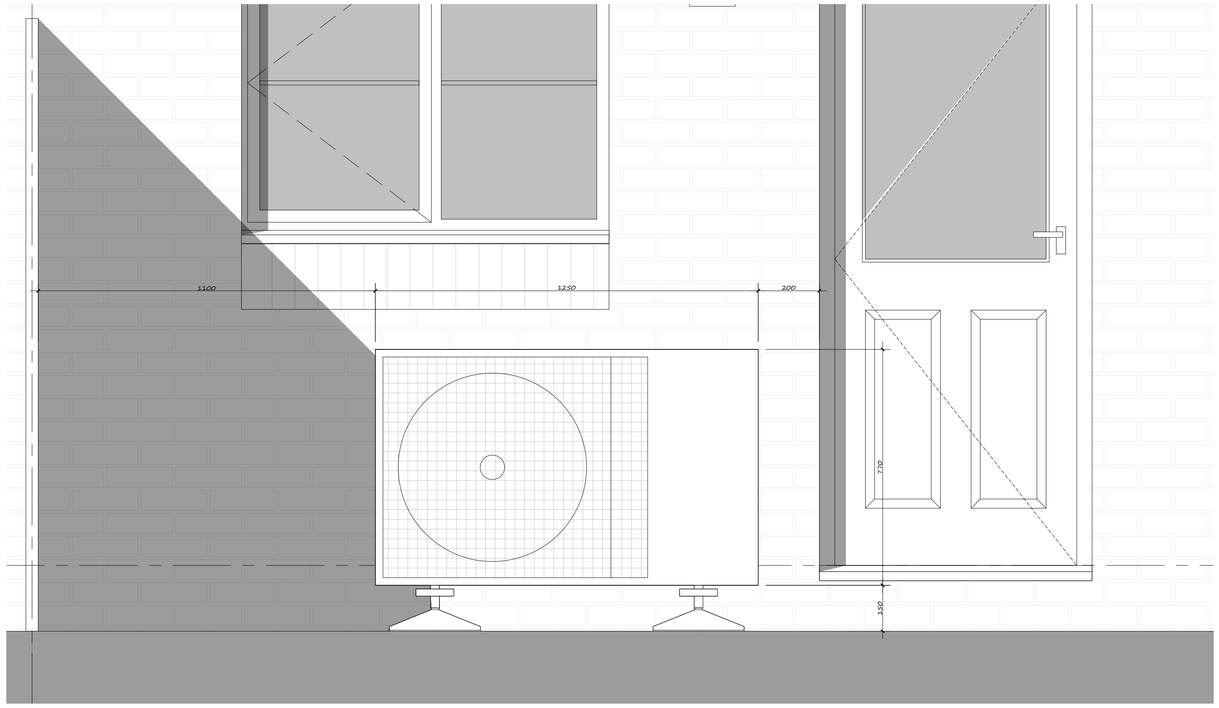



North Elevation

Scale 1:10

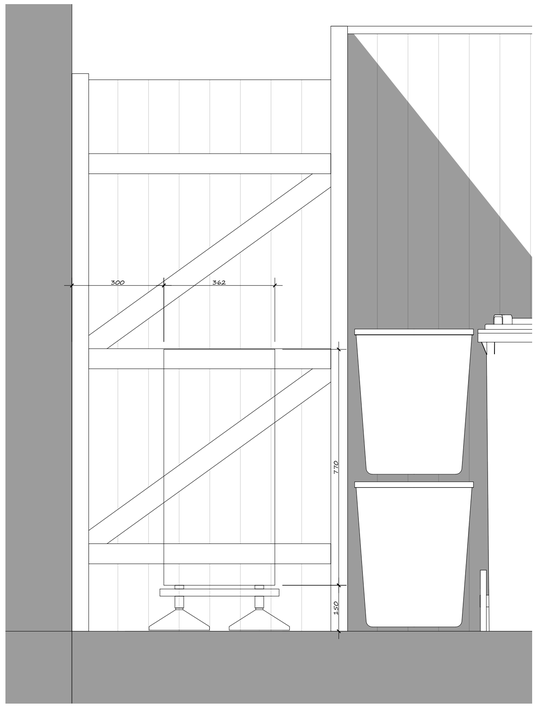


West Elevation

Scale 1:10

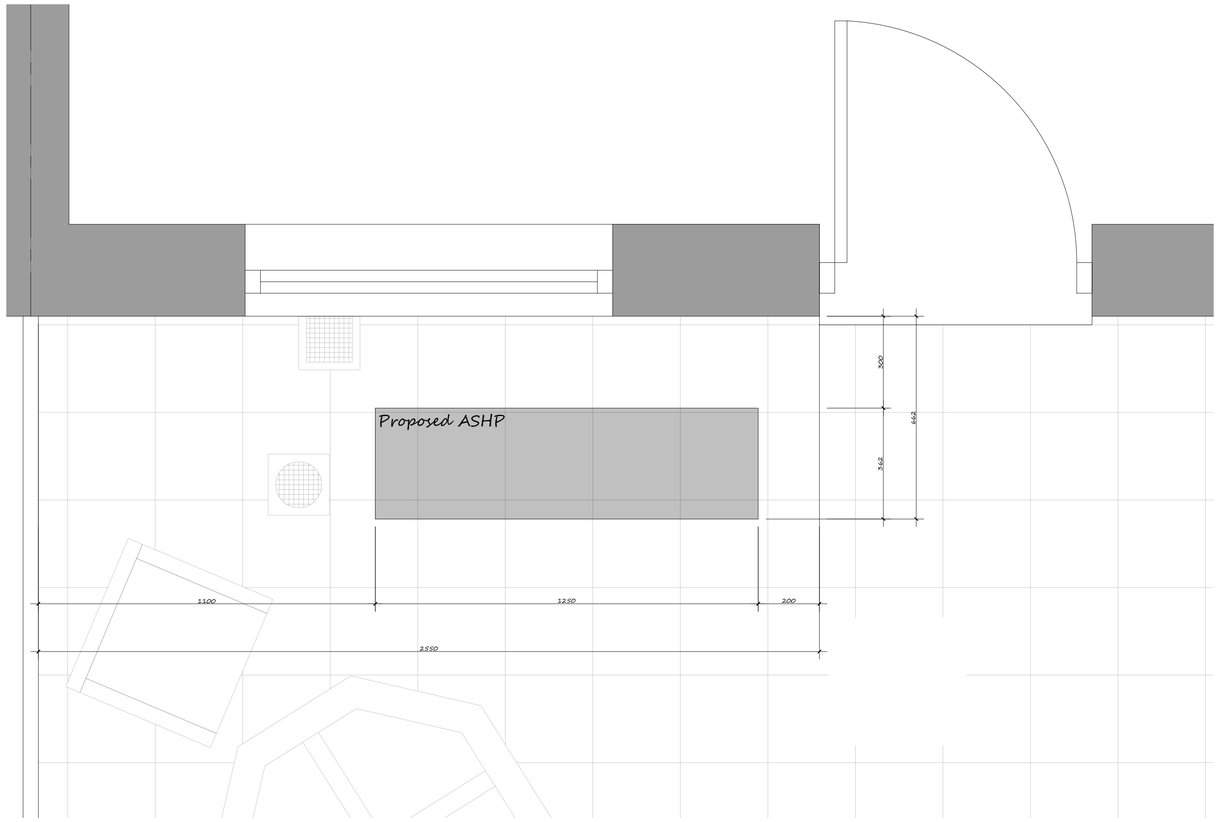

Setting Out Plan

Scale 1:10

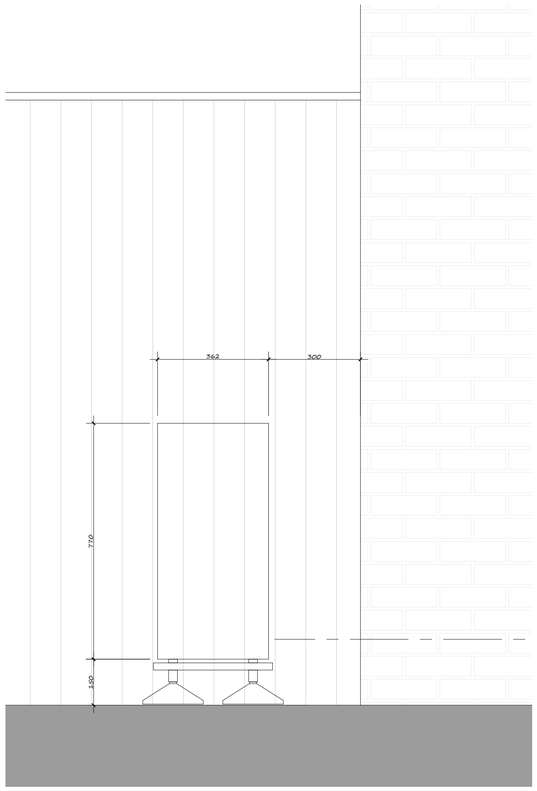

East Elevation

Scale 1:10

SCALE BAR 1:10

0 0.5 1

COPYRIGHT © StudioLite Ltd

Never scale from this drawing. Always refer to figured dimensions.

Contractors, subcontractors and suppliers to verify ALL dimensions on site PRIOR to commencing any work or producing any shop drawings or similar.

This drawing is to be read in conjunction with ALL consultants information such as structural, mechanical and electrical engineers drawings and all discrepancies are to be reported to the architect.

NOTES

REV	DATE	REVISION NOTES	BY / CHKD
-	18.07.23	First Issue	RH / SLA

STUDIOLITE ARCHITECTS

E: richardholmandesign@gmail.com
W: www.studiolitearchitect.com
M: 07403 246 159

RIBA Chartered Practice | ARB Registered Practice

CLIENT

12 Gibbs Leaze
Hilperton
Trowbridge
BA14 7QN

PROJECT

Proposed ASHP Installation

DRAWING TITLE

Proposed Setting Out

DRAWING STATUS			RIBA STAGE	BIM STATUS
PLANNING			STAGE 3	S0
DRAWN	CHECKED	DATE	SCALE	JOB NO
RH	SLA	18.07.2023	1:10 @ A1	0121
DRAWING No				REVISION
GIBB-SLA-00-XX-DR-A-0005				-

C:\Users\RAORUS\Documents\My Docs\StudioLite\Projects\0121 - 12 Gibbs Leaze, Trowbridge BA14 7QN (David Trigg)\CAD\Autocad\Survey.dwg, 19/07/2023 01:37:54