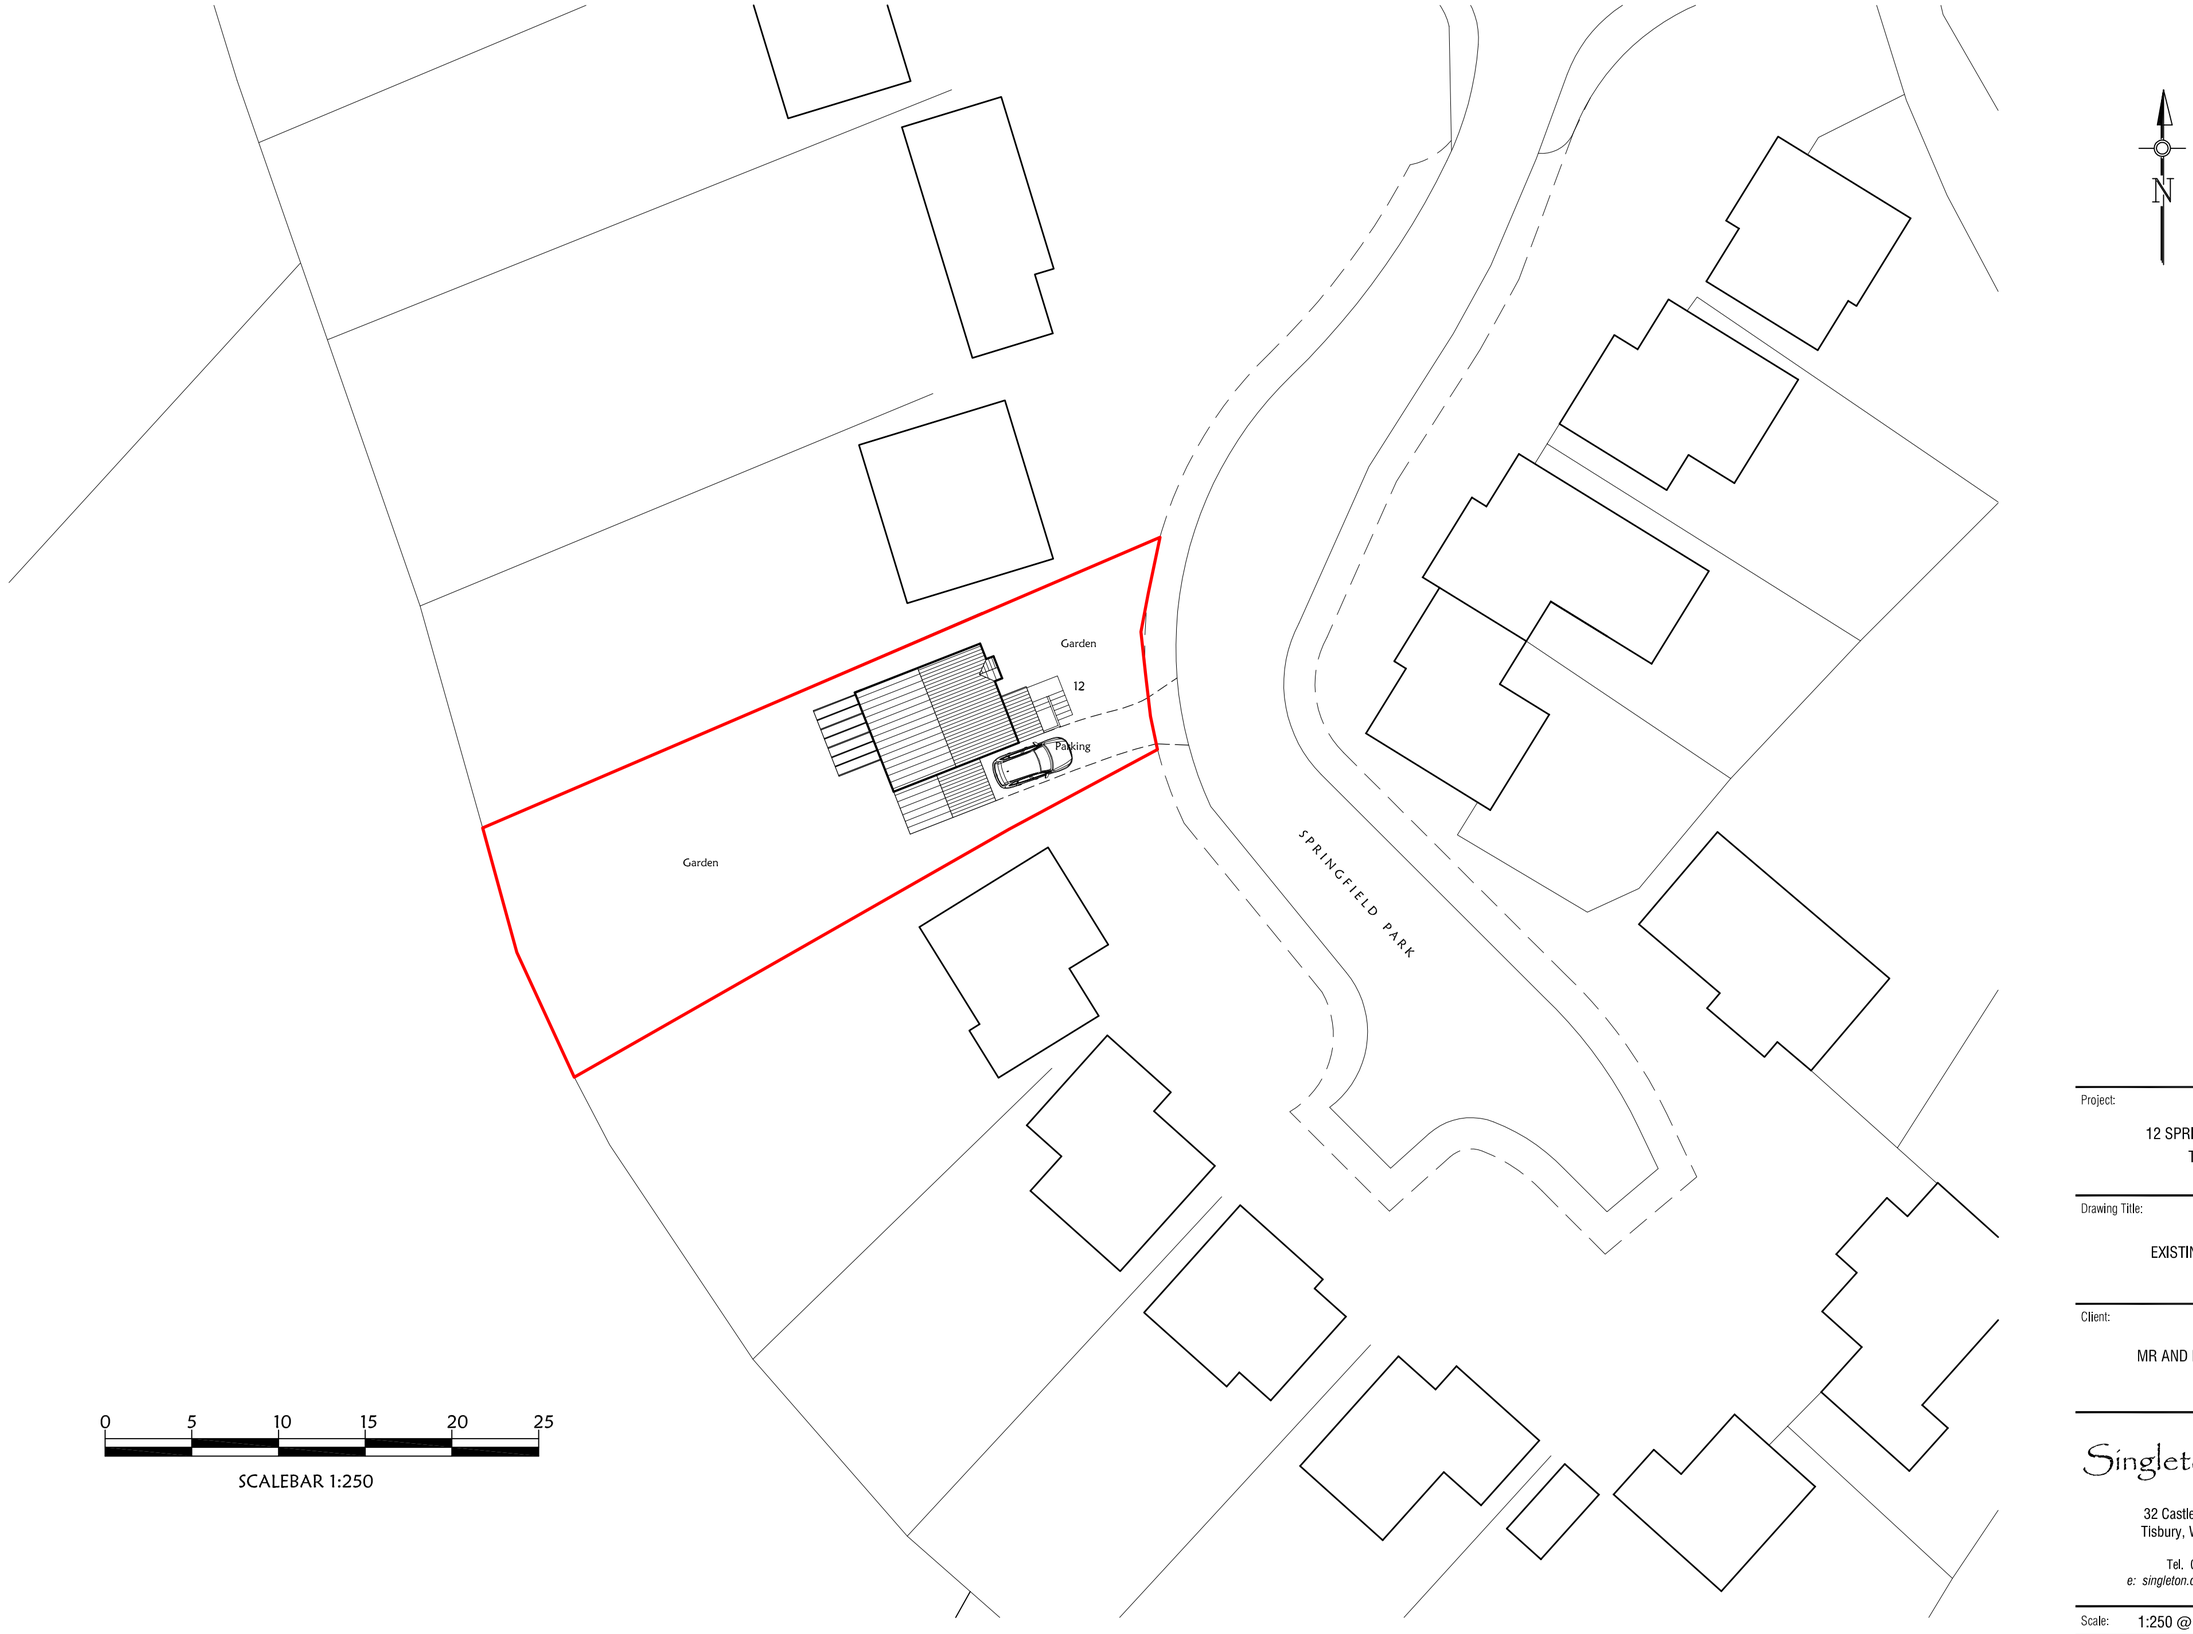


0 5 10 15 20 25

SCALEBAR 1:250

EXISTING BLOCK PLAN

Project:

12 SPRINGFIELD PARK
TISBURY

Drawing Title:

EXISTING BLOCK PLAN

Client:

MR AND MRS R DISERENS

Singleton Design

32 Castle Street, Newtown
Tisbury, Wiltshire, SP3 6SN

Tel. 01747 445045
e: singleton.design@btinternet.com

Scale: 1:250 @ A2

Drg No: P858/02 Rev: