

EXISTING FRONT ELEVATION



EXISTING REAR ELEVATION




EXISTING SIDE ELEVATION



EXISTING SIDE ELEVATION



ELEVATIONS SCALE 1:100

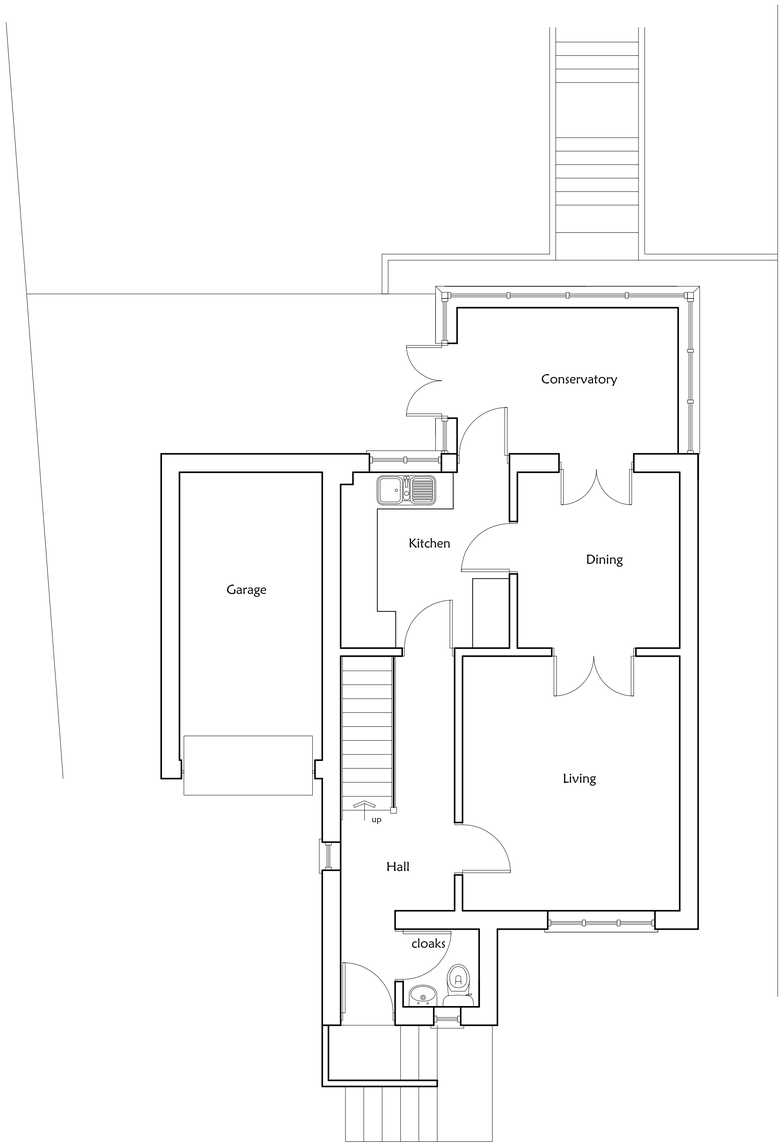

EXISTING GROUND FLOOR PLAN

EXISTING FIRST FLOOR PLAN



FLOOR PLANS SCALE 1:50

Project:

12 SPRINGFIELD PARK
TISBURY

Drawing Title:

EXISTING FLOOR PLANS
AND ELEVATIONS

Client:

MR AND MRS R DISERENS

Singleton Design

32 Castle Street, Newtown
Tisbury, Wiltshire, SP3 6SN

Tel. 01747 445045
e: singleton.design@btinternet.com

Scale: 1:50, 1:100 @ A1

Drg No: P858/03 Rev: