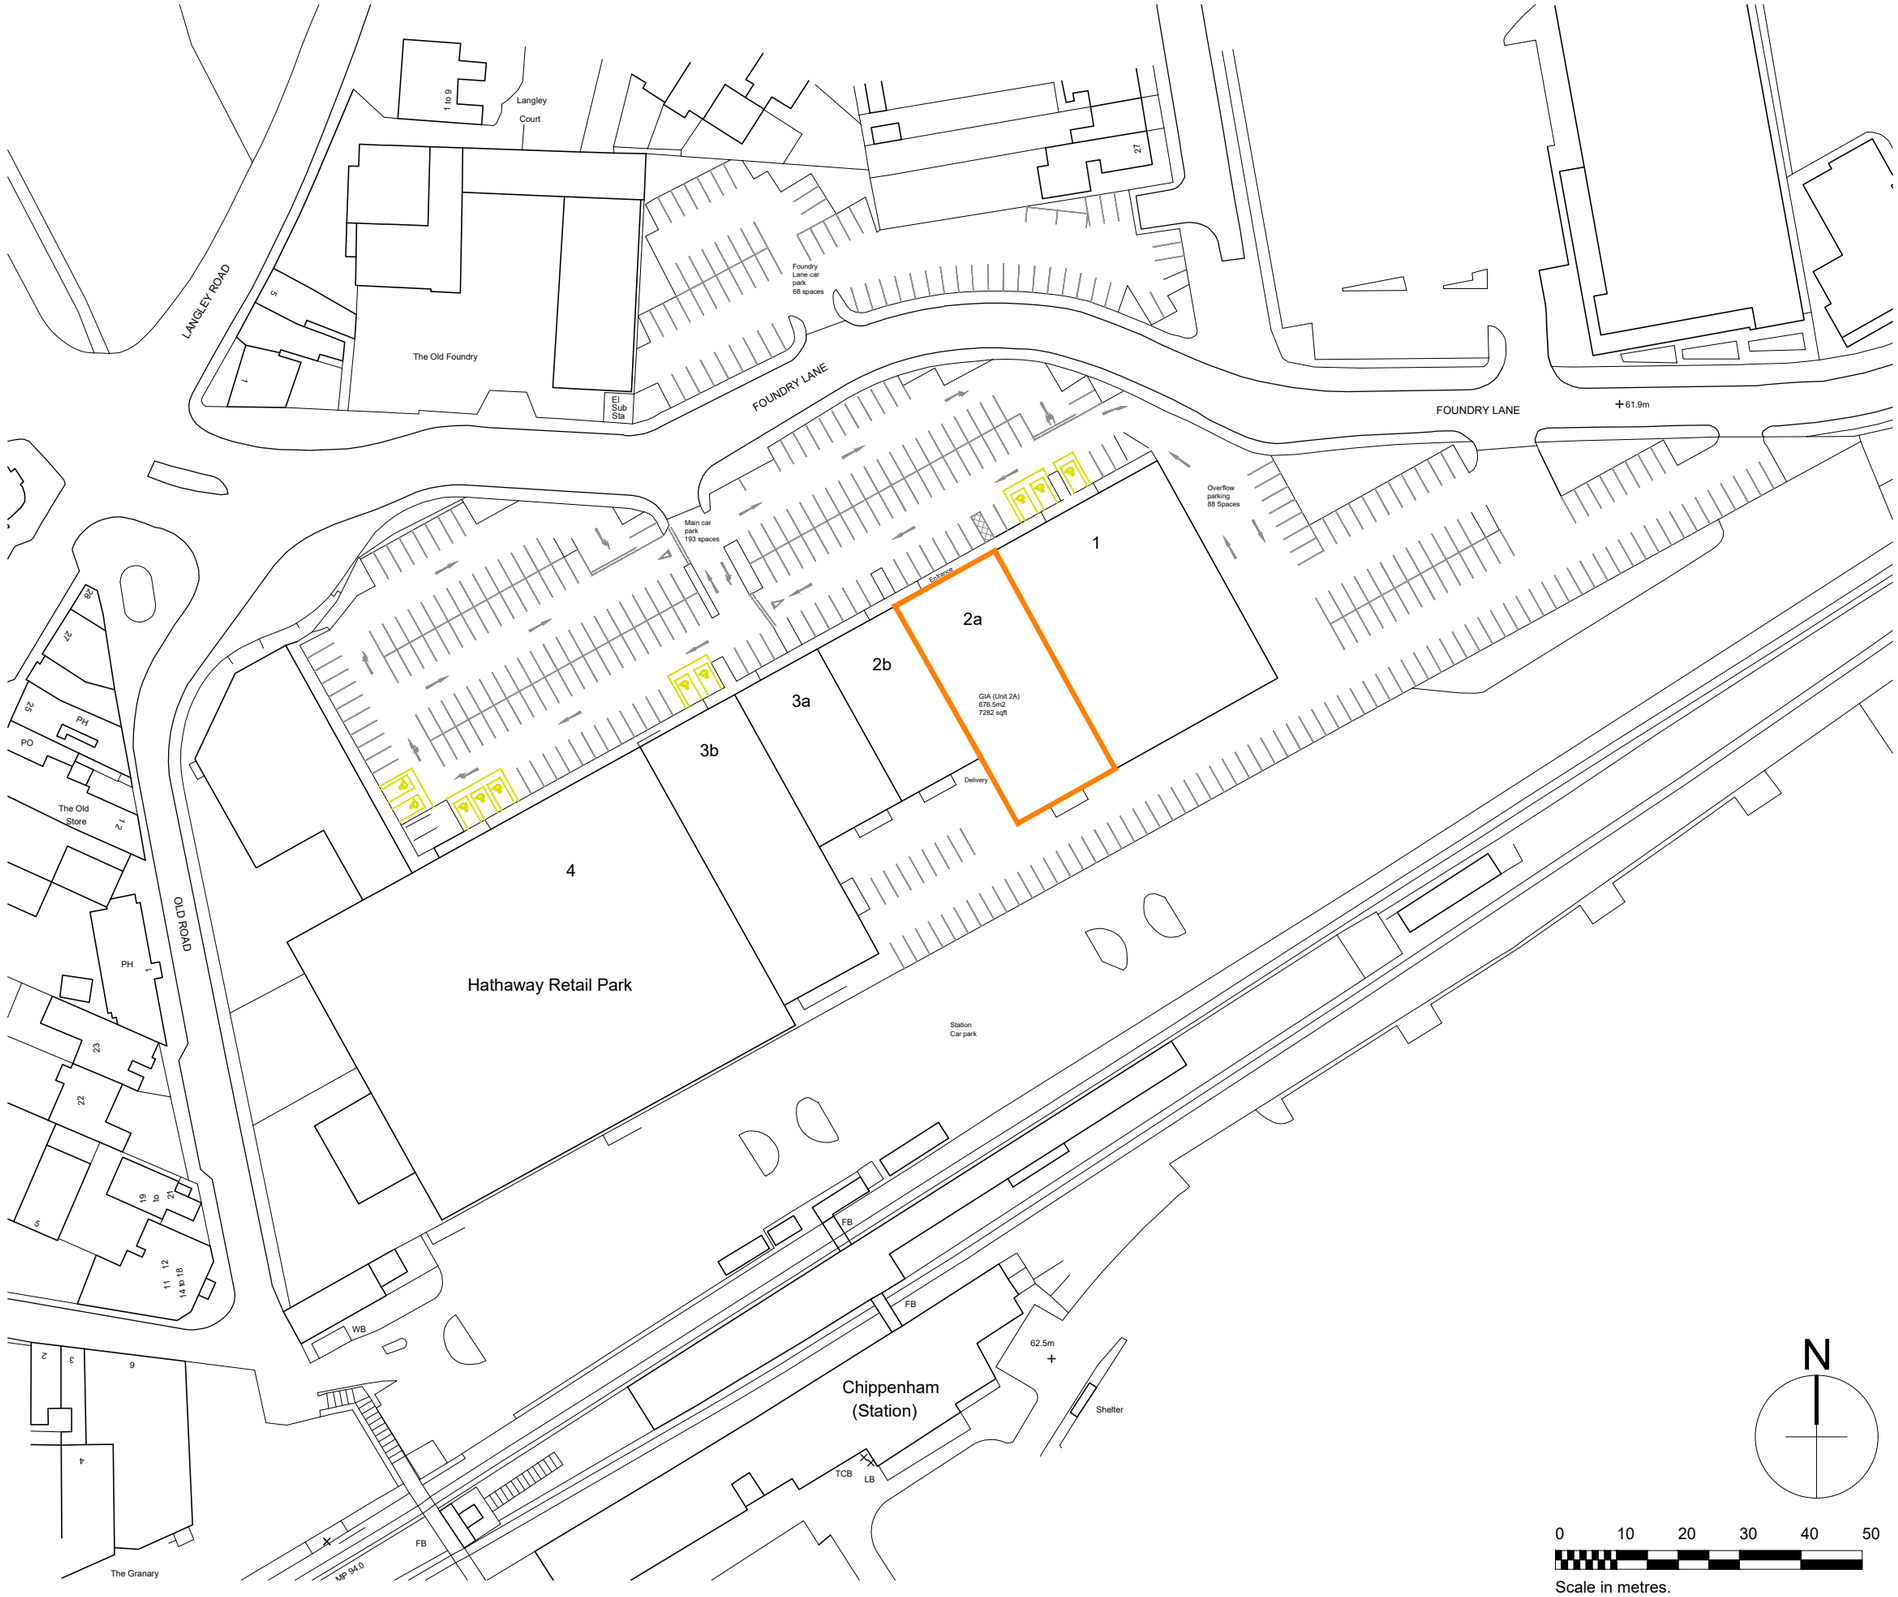


Ordnance Survey (c) Crown Copyright 2022. All rights reserved. Licence number 100022432

general notes:

Do not scale from this drawing - use figured dimensions only. Unless otherwise noted all dimensions are given in millimetres.

All dimensions must be verified on site before the commencement of work or the fabrication of any item. Any discrepancies must be reported to the Architect.

All risks assessed to comply with the designers responsibility under the construction (design management) regulations 2007.

GIA Unit 2A

BUILDING AREAS SCHEDULE	
TYPE	m^2
GIA	676.5

PARKING SCHEDULE	
TYPE	No.
GENERAL	271
ACCESSIBLE	10
TOTAL	281

rev:	revision notes:	by:	date:
D	Annotation updated	JK	12.11.23
C	Parking spaces updated.	PA	14.06.23
B	GIA updated.	JK	22.02.23
A	GIA updated.	JK	21.02.23

dwg status:

client:

Scurr Architects
85 Southdown Road
Harpenden
Hertfordshire
AL5 1PR
T: 01582 793999
email: scurrs@scurr.co.uk
www.scurr.co.uk

architects ⁘ **designers** ⁘ **project managers**

drawn by:	drawn date:	checked/approved:	scale:
PA	June 2023	JK	1:1000@A3

project title:

Unit 2A, Hathaway Retail Park
CHIPPENHAM SN15 1JG

dwg title:

Site Layout Plan
As Proposed

dwg no:	rev:
8452-SA-1723-P002	D

© Copyright Scurr Architects