
Property boundary

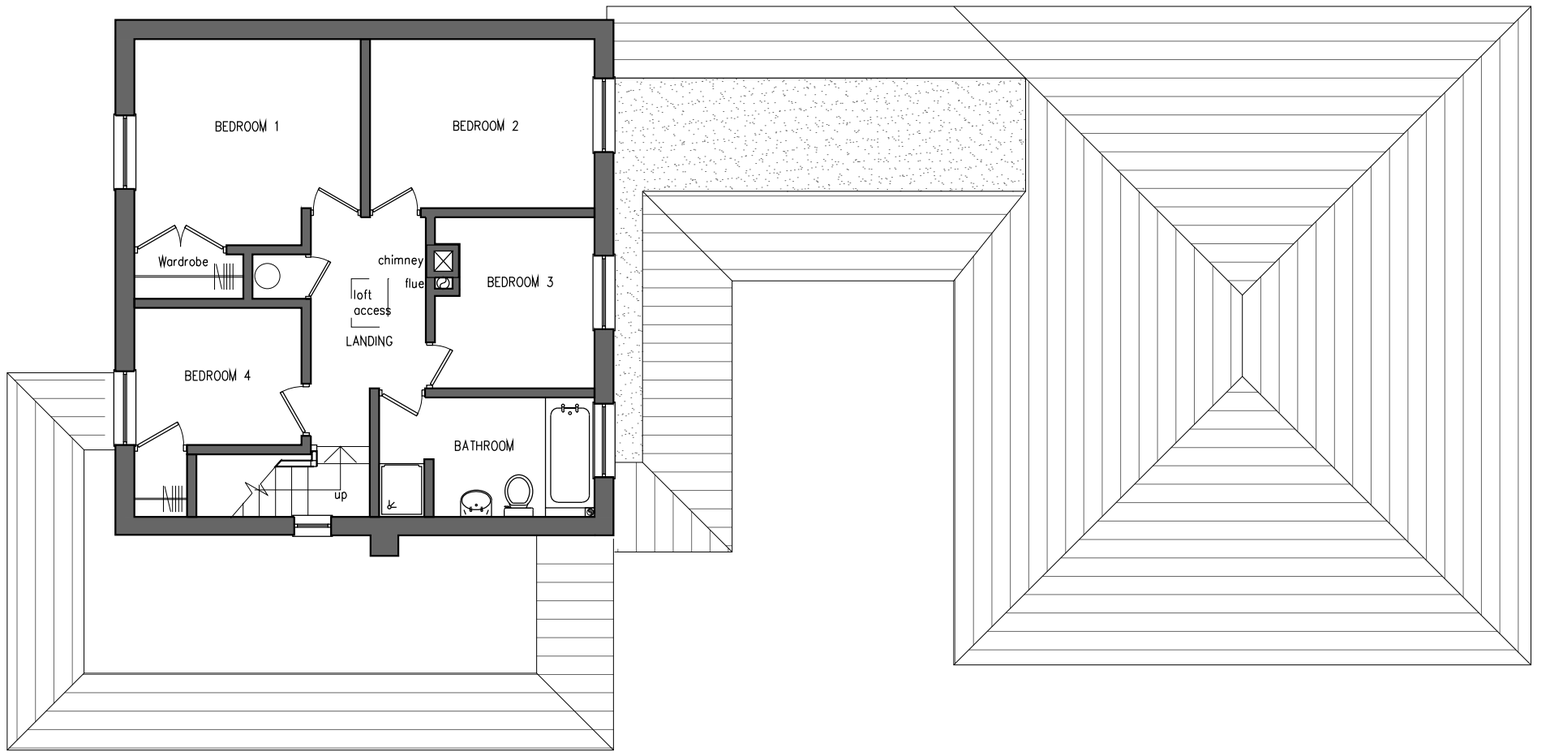

Property boundary

1 EXISTING FIRST FLOOR
Scale: 1:100@A3

1:100 0 5 10m

REVISIONS	
PROJECT Willow Cottage West End, Foxham Wilts. SN15 4NB	
DRAWING EXISTING FIRST FLOOR PLAN	
DRAWN BY BB	ISSUE PLANNING
SCALE 1:100	DATE JUL'23
DRAWING NO X-02	-