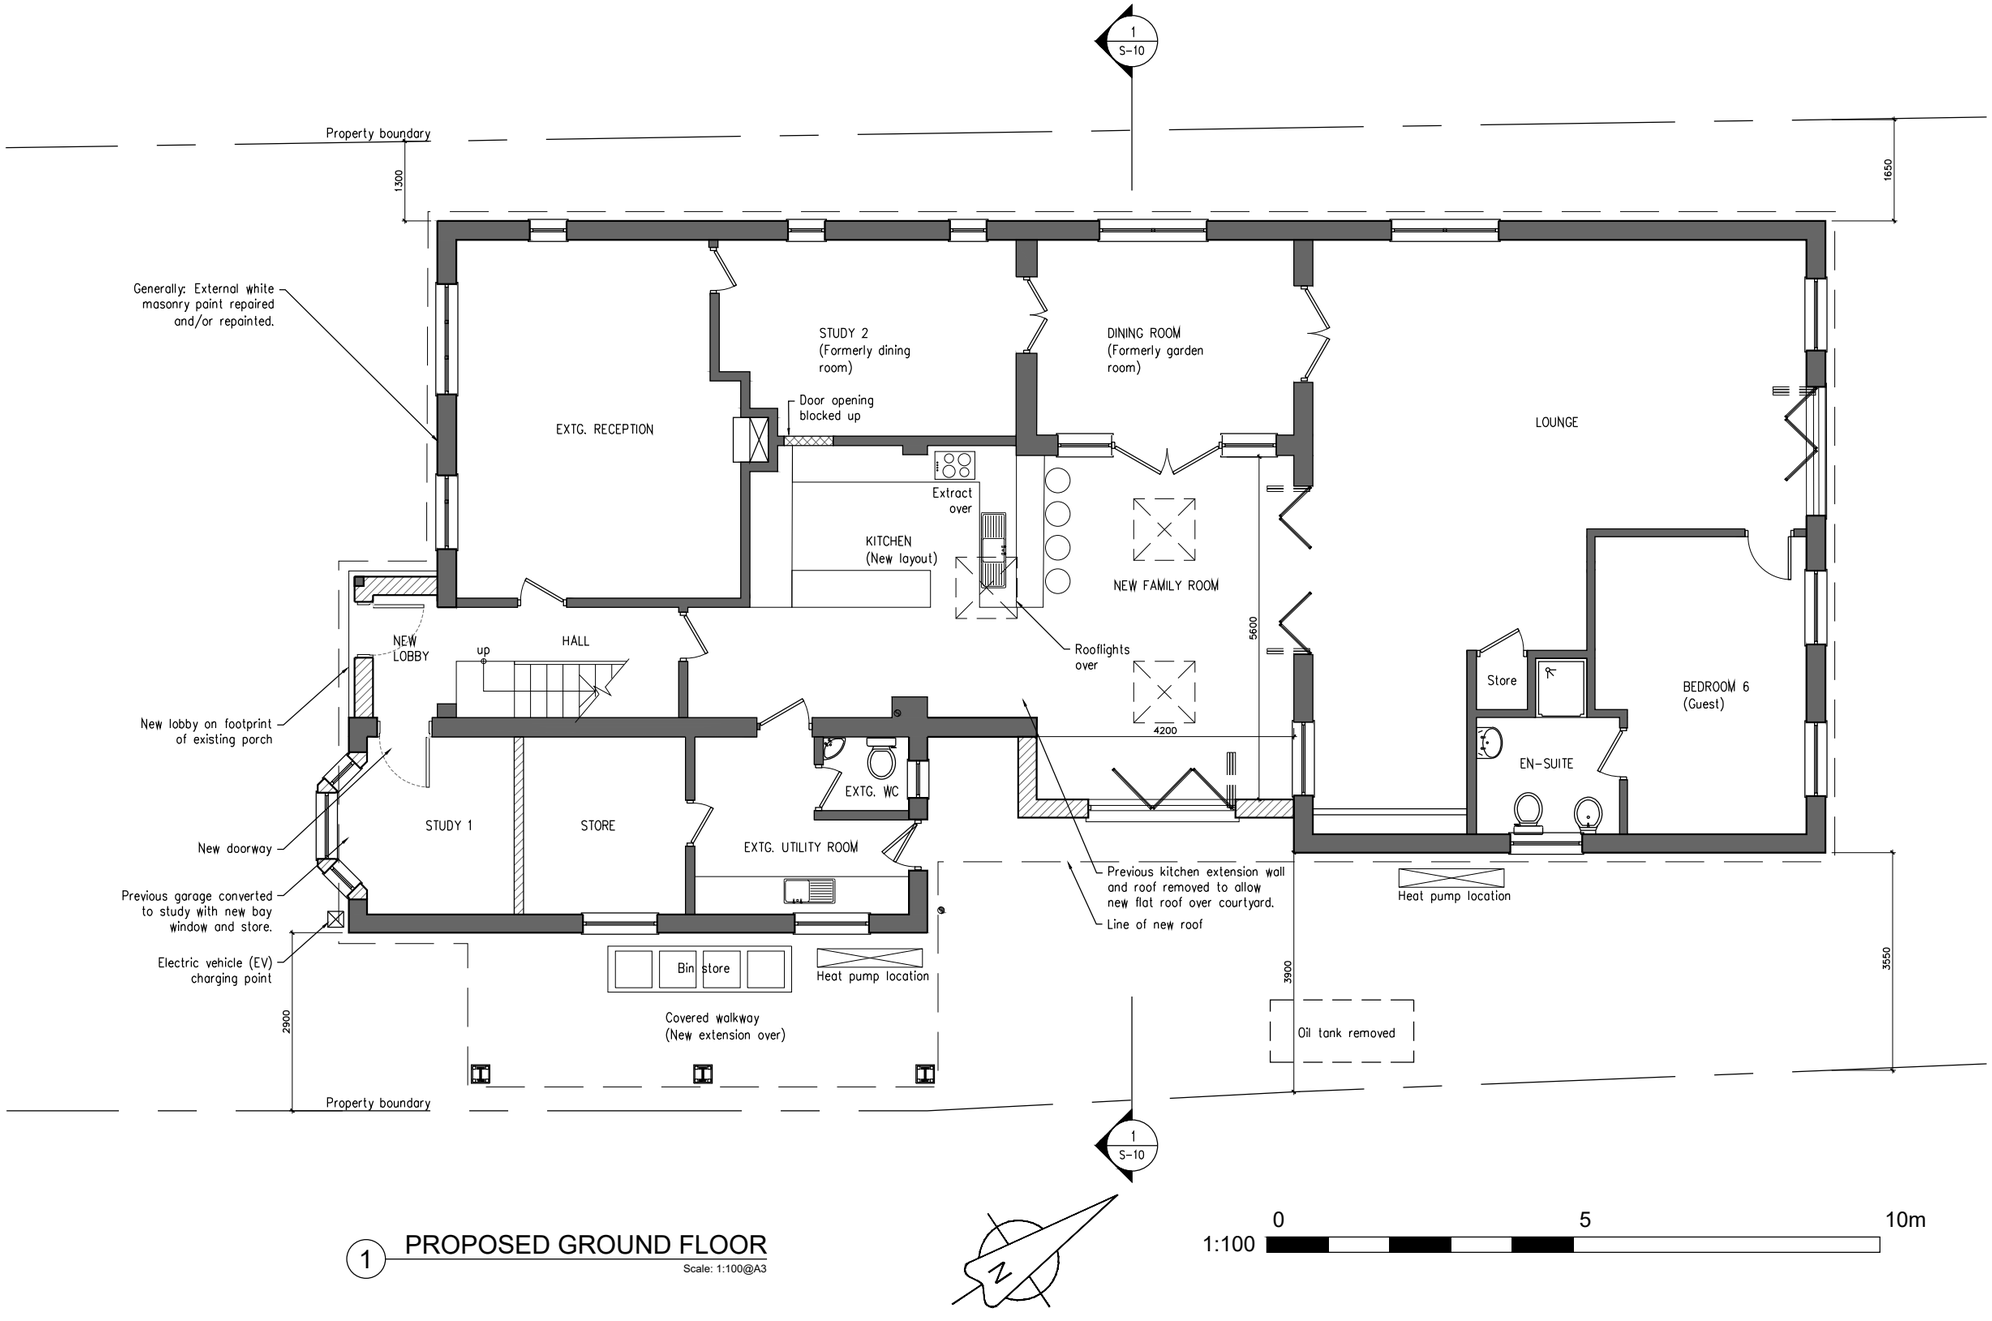


1 PROPOSED GROUND FLOOR

Scale: 1:100@A3

NOTES:

1. All new external walls to be SIPS panels.
2. External walls finished in white to match existing house.
3. First floor extension supports and exposed underside in dark wood.
4. Mansard style roof to first floor extension similar to existing over garage. Existing tiling to be reused where possible.
5. All flat areas of roof to be 'green' planted with sedum or similar. Rooflights to allow access to roof for maintenance.
6. New external wall to new Family Room area to be clad in timber to fade to silver-grey over time.
7. Existing timber windows and doors in dark brown. New doors and windows to match.
8. Main entrance lobby construction in white cladding to match new extension.

Key:

New door
Existing door
New walls
Existing walls

REVISIONS

PROJECT
Willow Cottage
West End, Foxham
Wilts. SN15 4NB

DRAWING
PROPOSED
GROUND FLOOR

DRAWN BY	ISSUE
BB	PLANNING
SCALE	DATE
1:100	JUL'23

DRAWING NO
P-01 -