
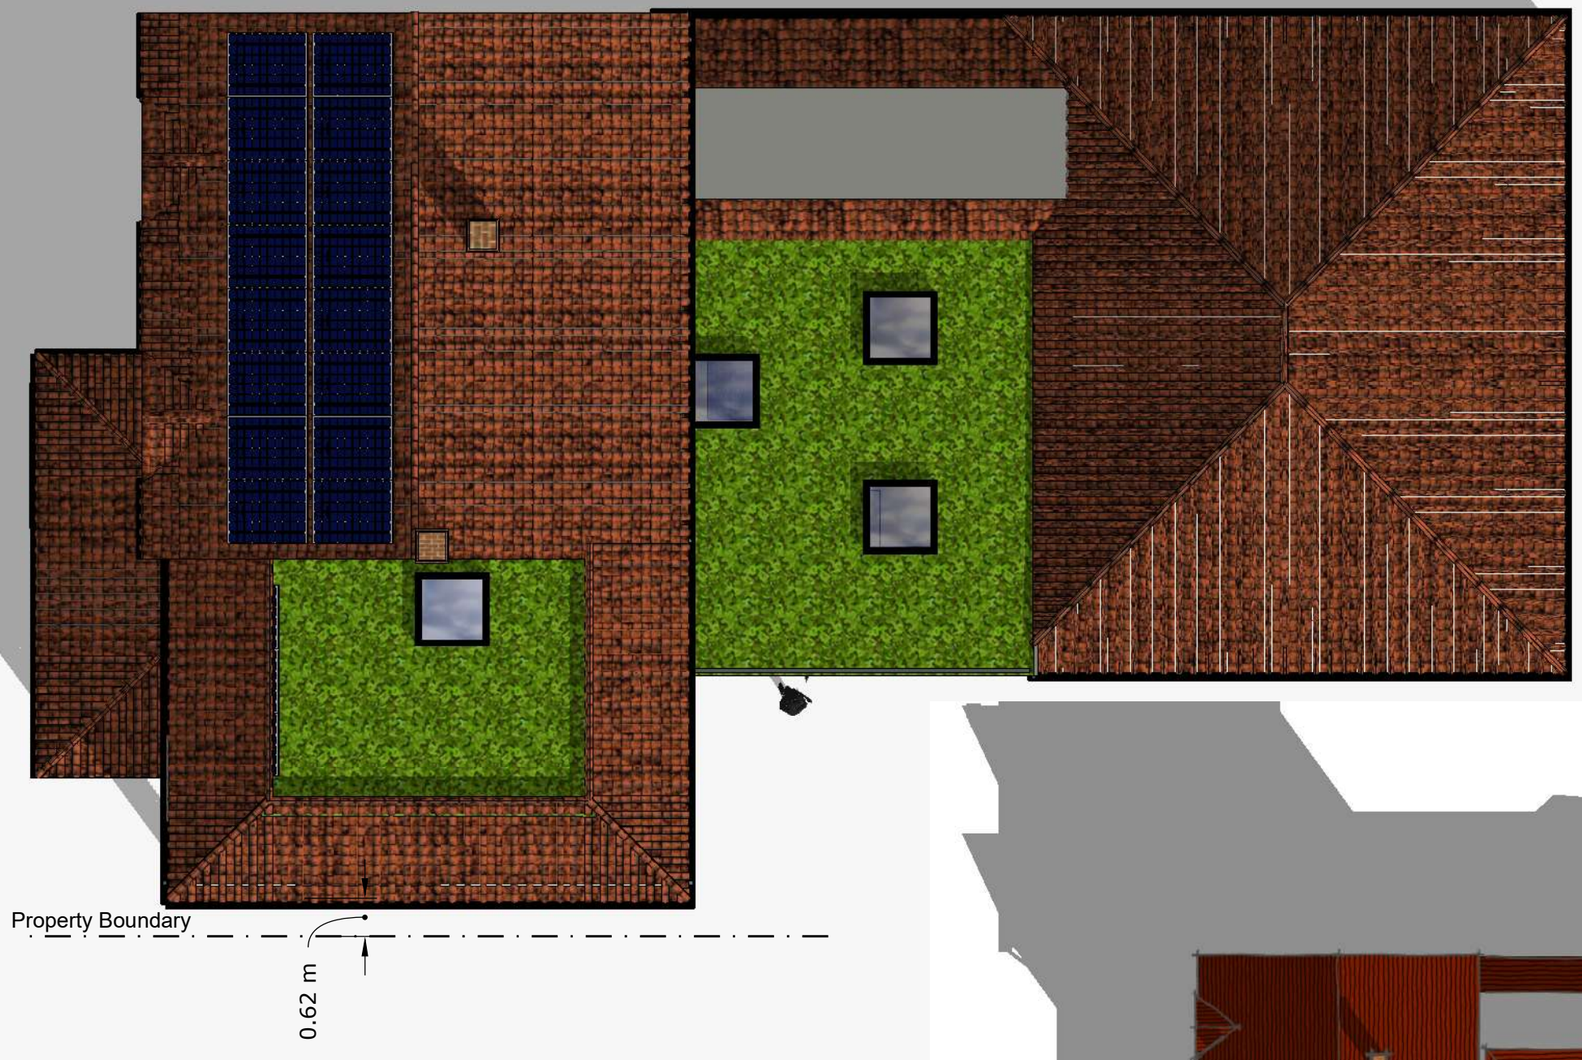


1 Proposed Roof Plan

1:100@A3

1:100 0 5 10m

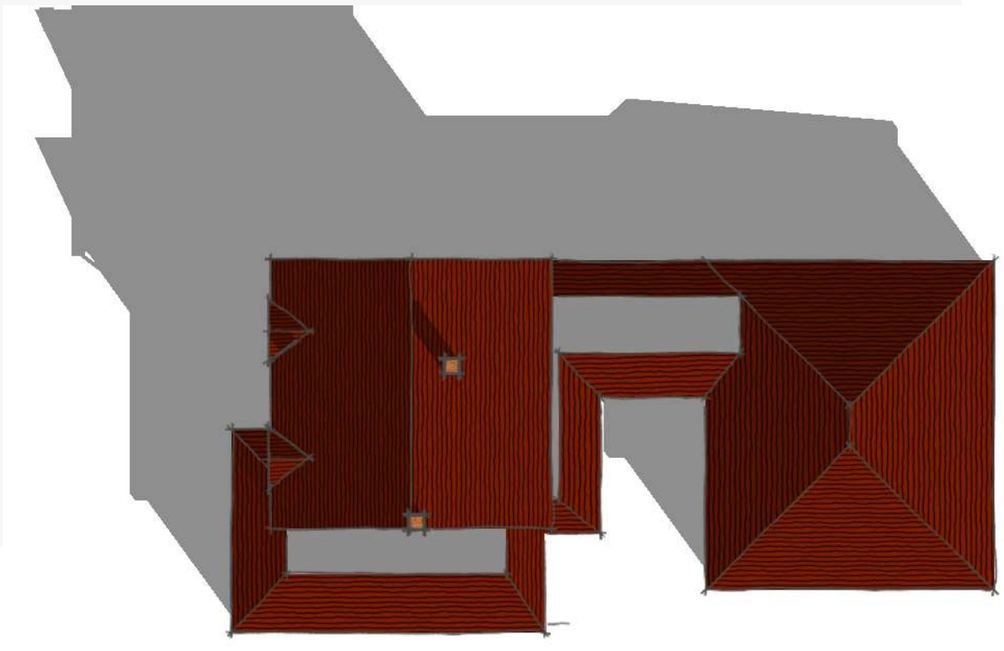

2 Existing Roof Plan

1:200@A3

1:200 0 10 20m

Notes:

- New pitched mansard roof to match existing

- Existing pantile roof tiles to be retained/reused and mixed with new where possible.

- Courtyard infill and extension flat roofs to be sedum planted

- Rooflights over courtyard infill and lobby at first floor

- Future PV solar panels shown on South facing roof for information.

PROJECT

Willow Cottage
West End
Foxham
Wiltshire SN15 4NB

SHEET TITLE

PROPOSED
ROOF PLAN

DRAWN BY	ISSUE
BB	PLANNING
SCALE	DATE
1:100@A3	JUL'23
DRAWING NO.	REV.
P-03	-