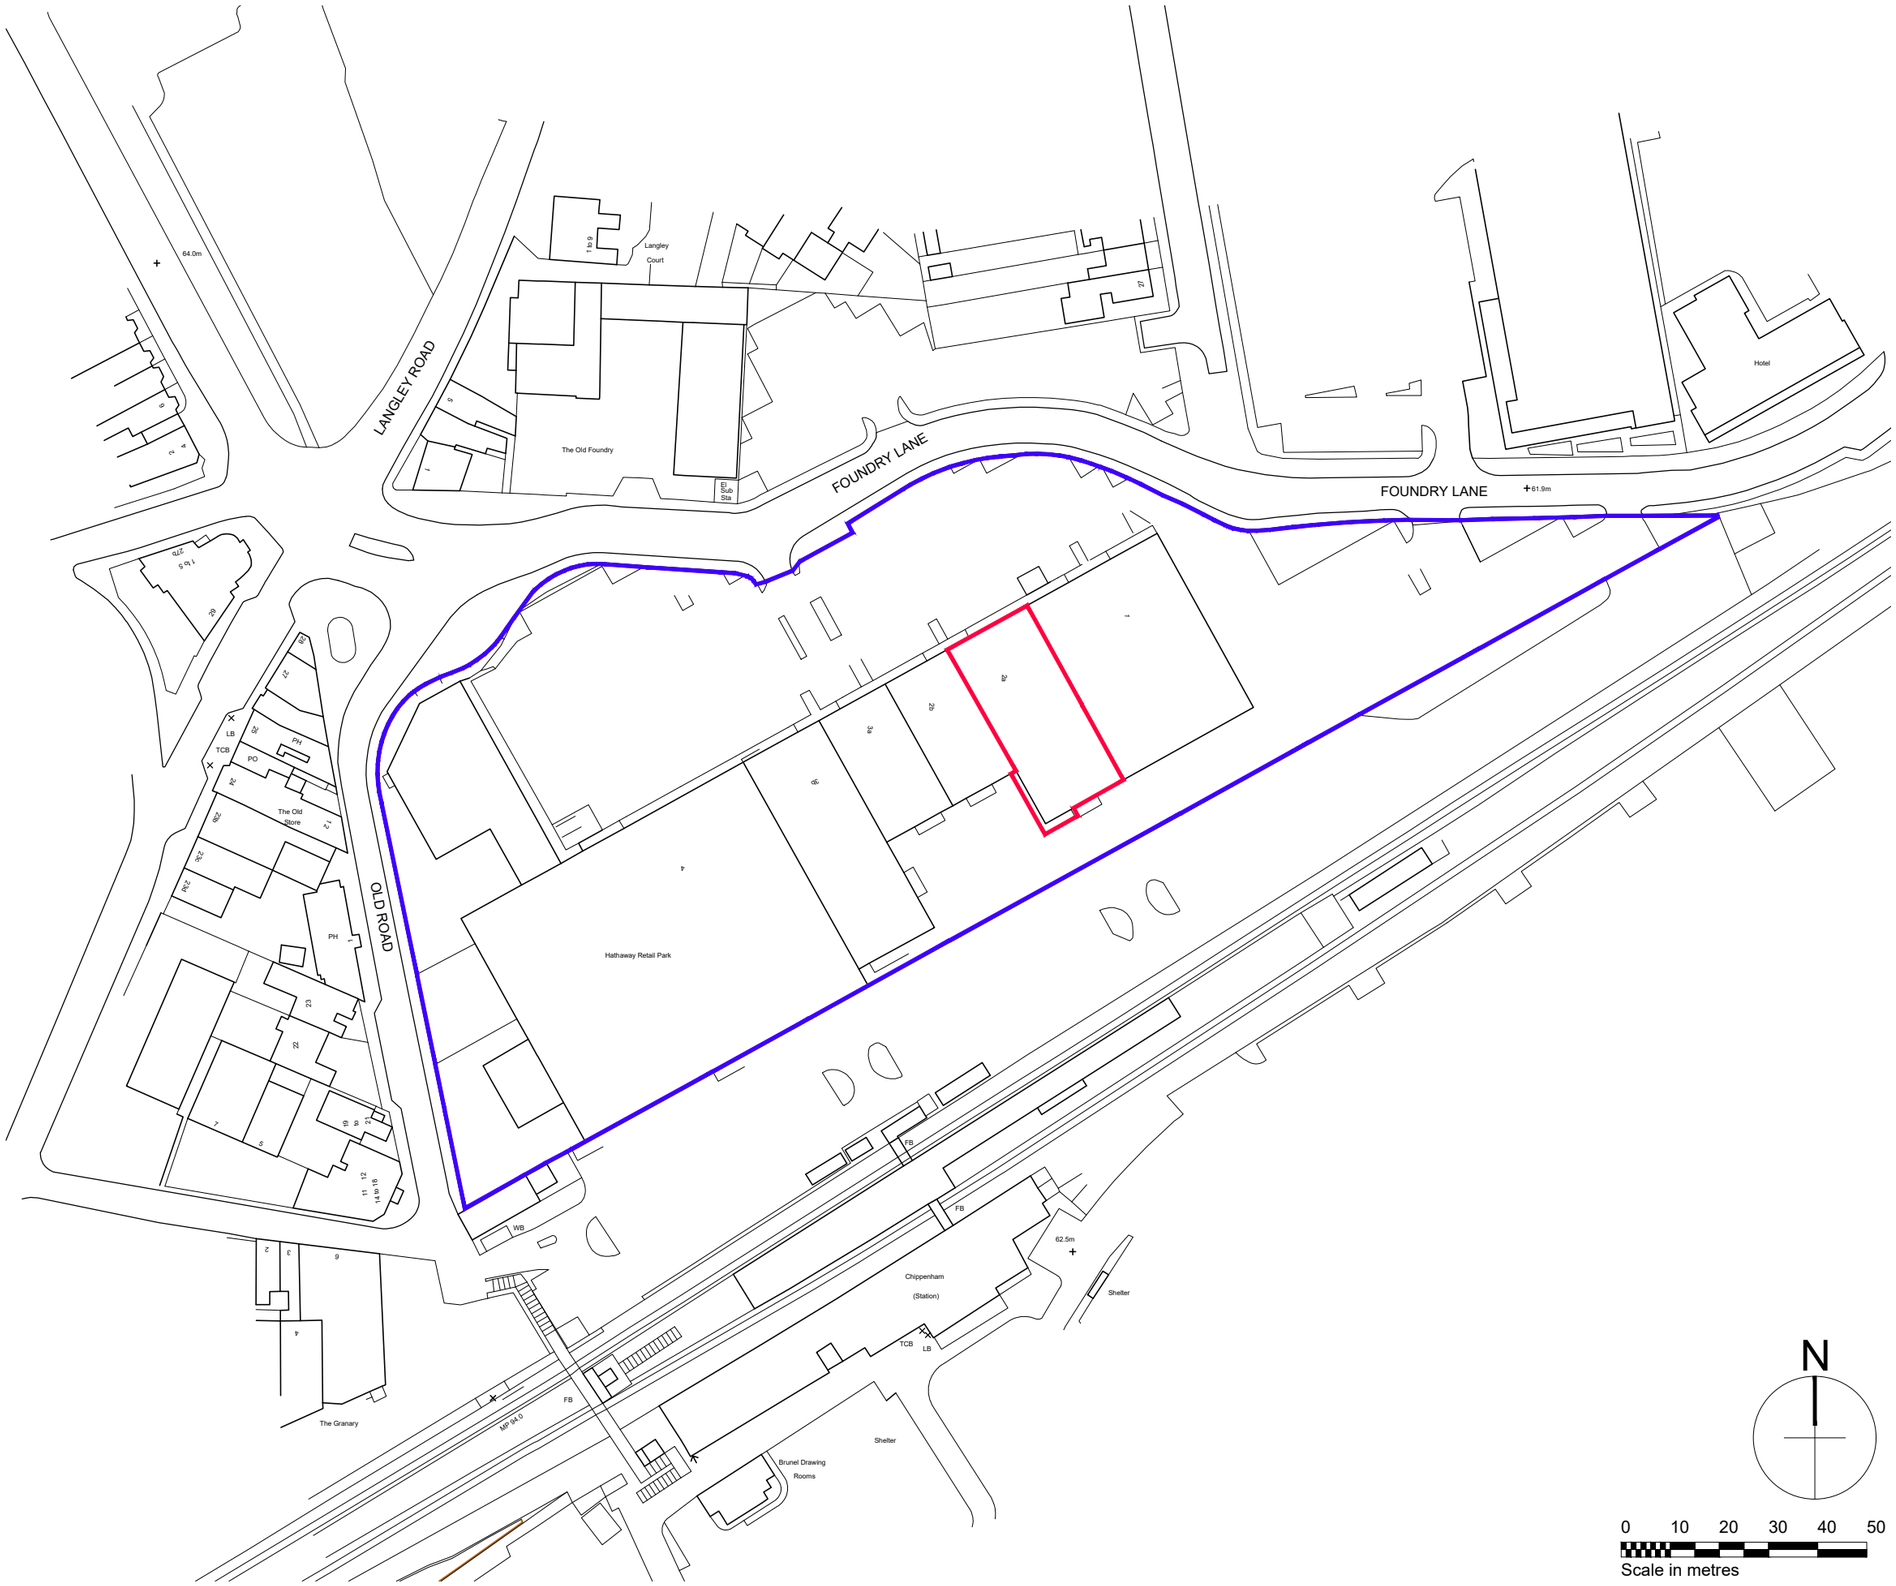


Ordnance Survey (c) Crown Copyright 2022. All rights reserved. Licence number 100022432

general notes:

Do not scale from this drawing - use figured dimensions only. Unless otherwise noted all dimensions are given in millimetres.

All dimensions must be verified on site before the commencement of work or the fabrication of any item. Any discrepancies must be reported to the Architect.

All risks assessed to comply with the designers responsibility under the construction (design and management) regulations 2015.

Application Boundary:

Other Land under Applicant Control:

rev:	revision notes:	by:	date:
C	Other Land indicated. Drawing size increased.	JK	22.02.23
B	Application boundary updated.	JK	22.02.23
A	Application boundary updated.	JK	21.02.23

dwg status:

client:

N

0 10 20 30 40 50

Scale in metres

Scurr Architects
85 Southdown Road
Harpenden
Hertfordshire
AL5 1PR
T: 01582 793999
email: scurrs@scurr.co.uk
www.scurr.co.uk

architects **designers** **project managers**

drawn by:	drawn date:	checked/approved:	scale:
JK	Jan 2023	NCC	1:1250@A3

project title:

Unit 2A, Hathaway Retail Park CHIPPENHAM SN15 1JG

dwg title:

Site Location Plan

dwg no:	rev:
8452-SA-1723-AL01	C

© Copyright Scurr Architects