REVISIONS

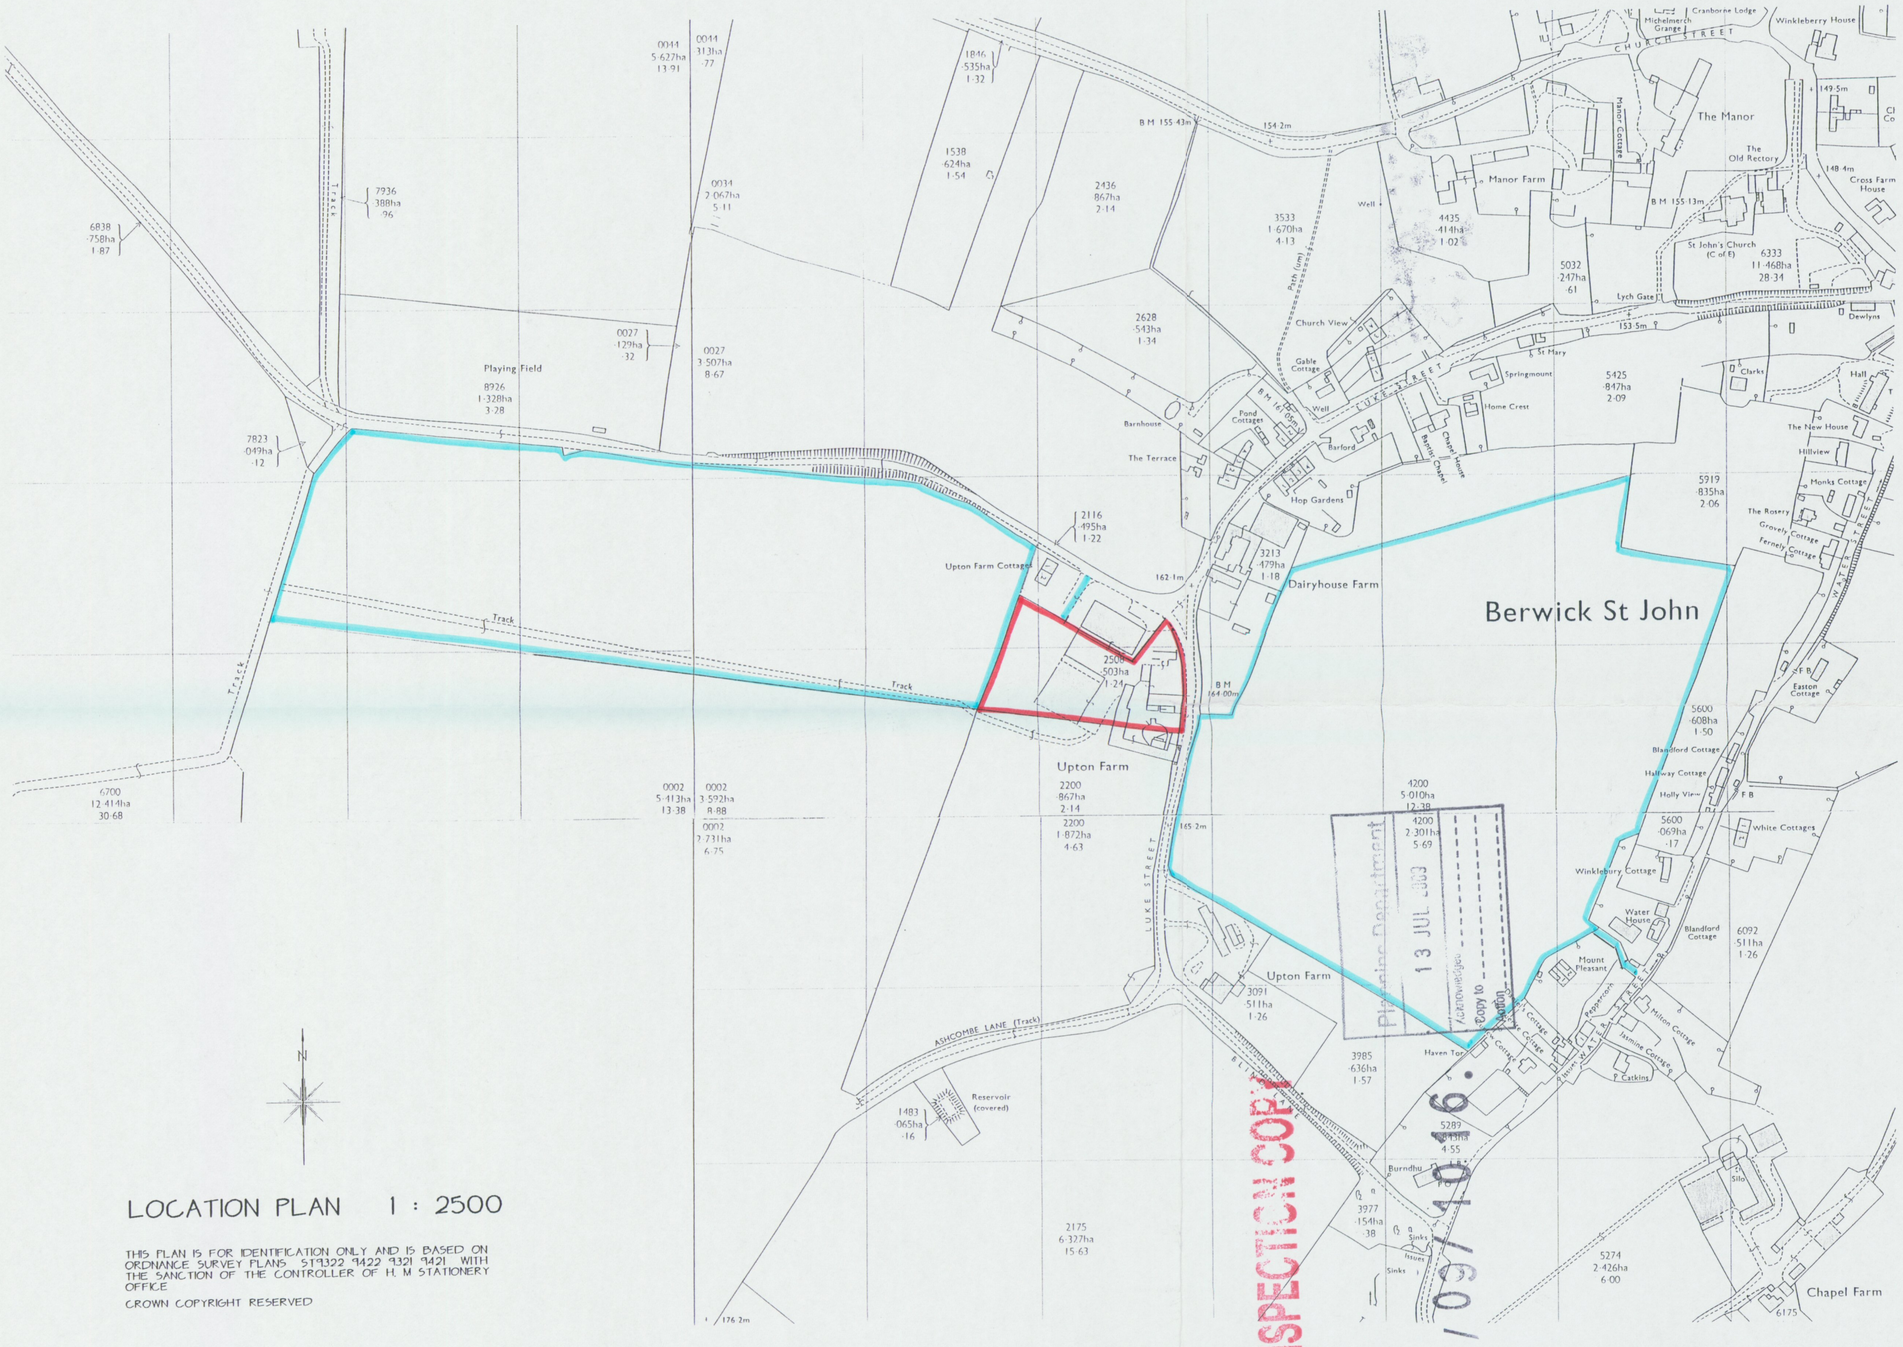

LOCATION PLAN 1 : 2500

THIS PLAN IS FOR IDENTIFICATION ONLY AND IS BASED ON ORDNANCE SURVEY PLANS ST9322 9422 9321 9421 WITH THE SANCTION OF THE CONTROLLER OF H. M STATIONERY OFFICE

CROWN COPYRIGHT RESERVED

BRIMBLE, LEA & PARTNERS

Chartered Architects
Planning Consultants & Surveyors

Wessex House, High Street, Gillingham, Dorset SP8 4AG
Telephone (01747) 823232 Facsimile (01747) 825363

PROJECT

UPTON FARM
LUKE STREET
BERWICK ST JOHN
SHAFTESBURY
DORSET

DRAWING

LOCATION PLAN

SCALE	1 : 2500	DRAWING No.	REVISION
DATE	SEPT 2005	9395-7	