

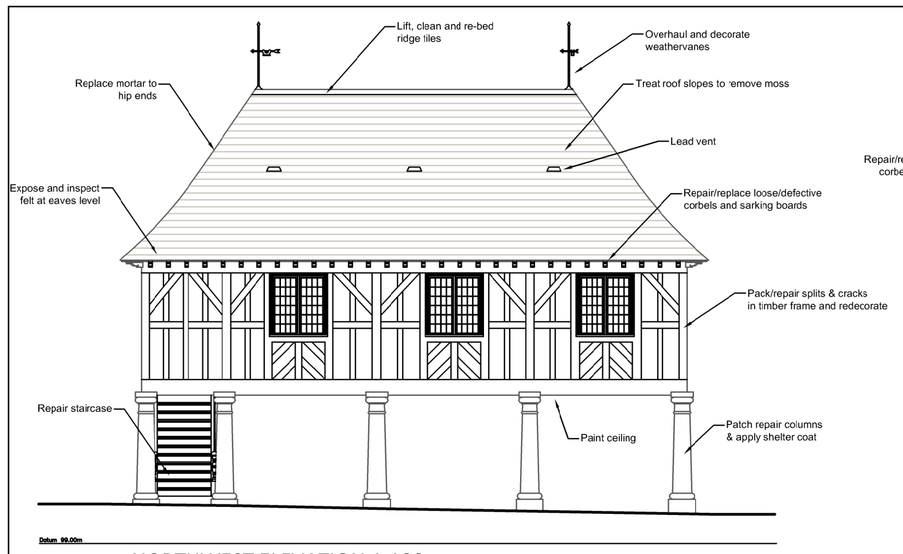



NORTHWEST ELEVATION 1:100

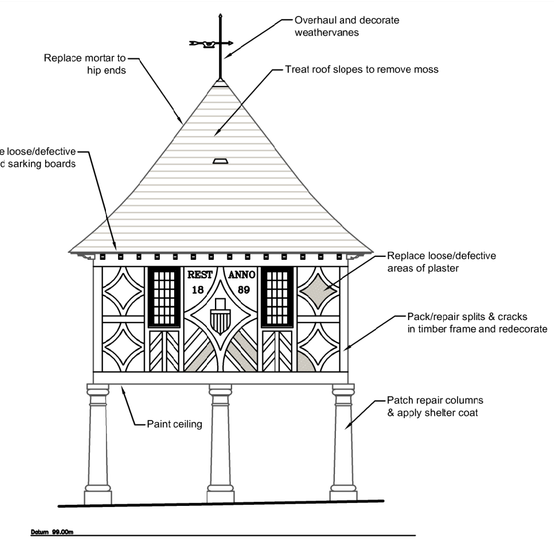


SOUTHWEST ELEVATION 1:100

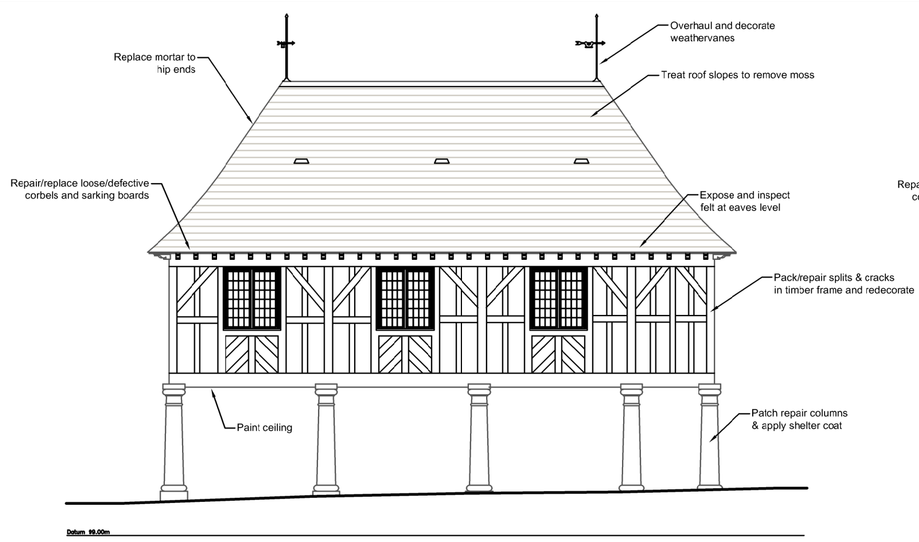


SOUTHEAST ELEVATION 1:100

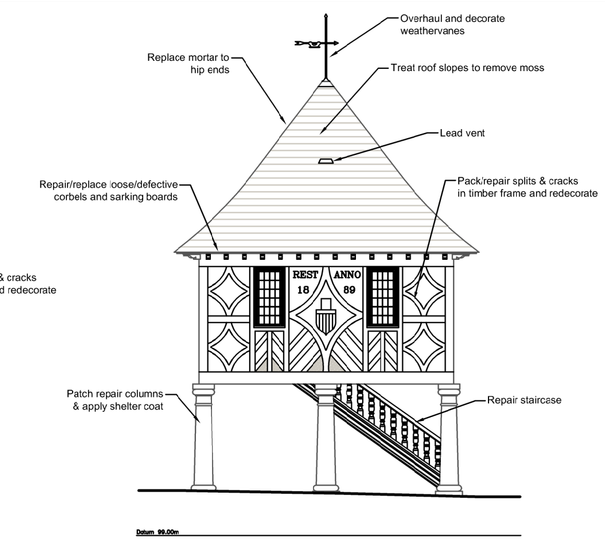


NORTHEAST ELEVATION 1:100

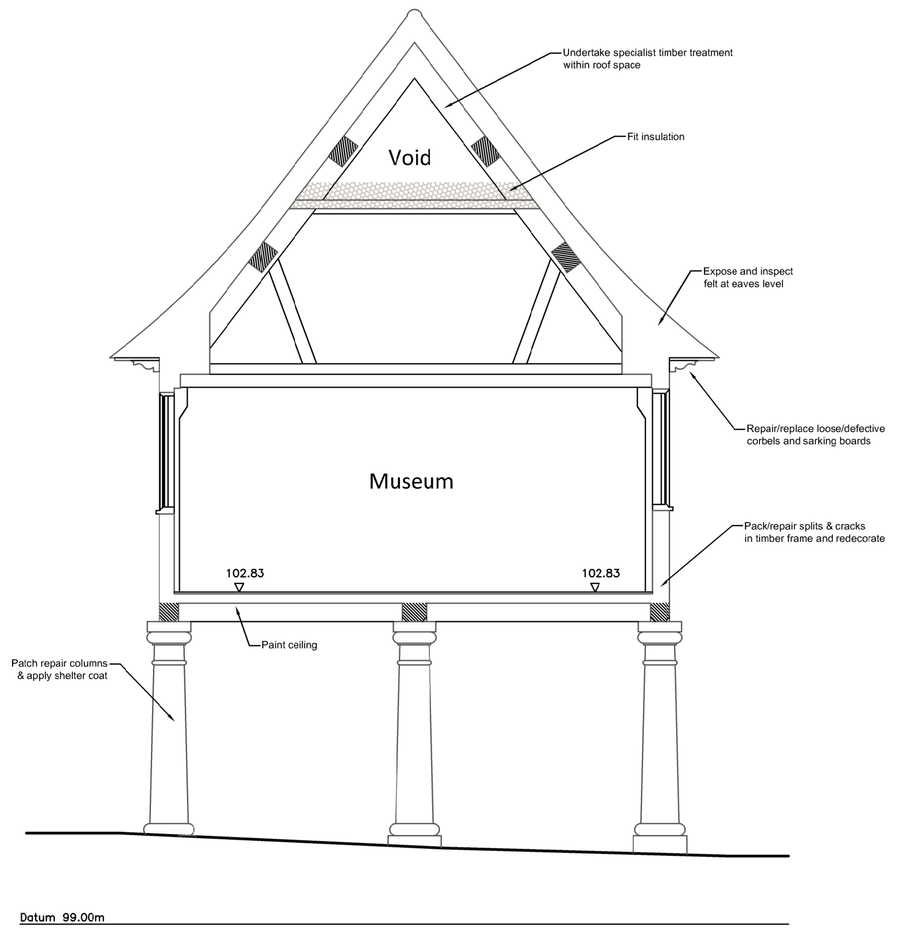


SECTION A-A 1:50

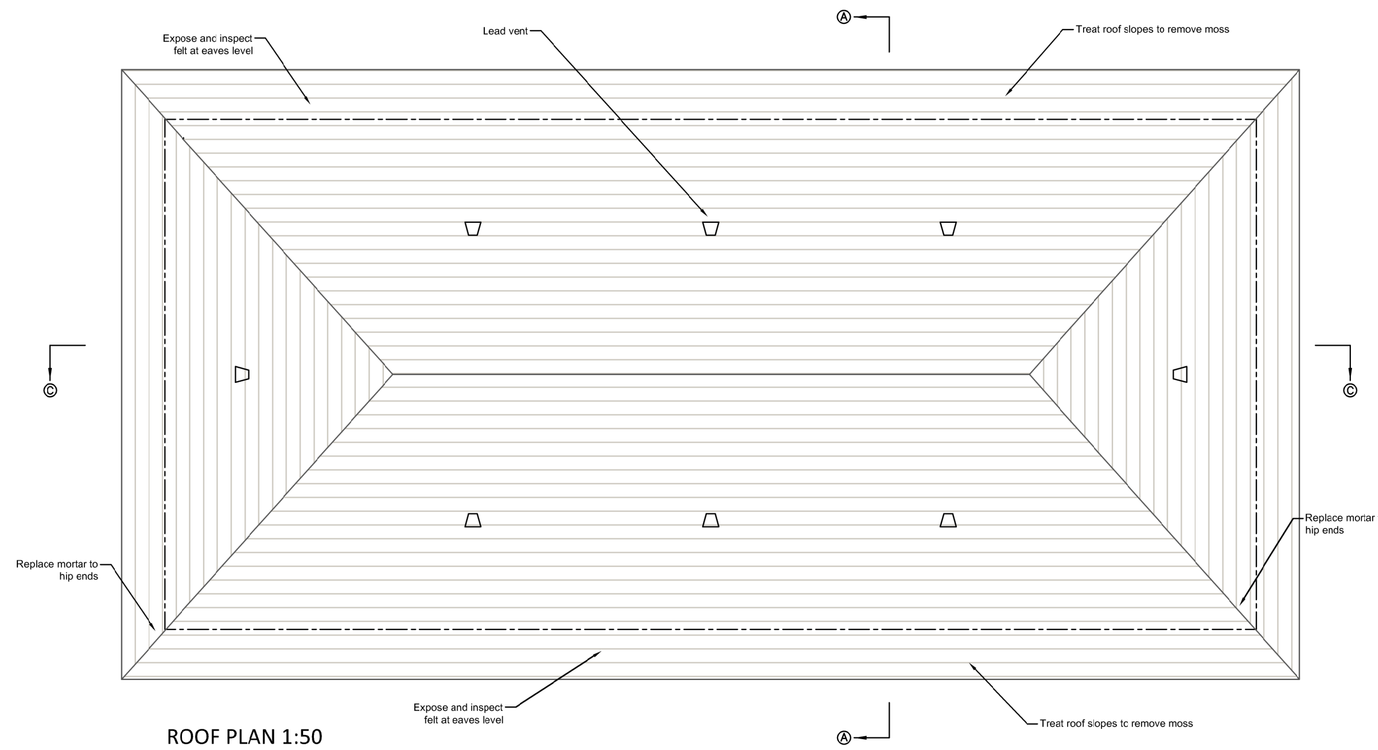

ROOF PLAN 1:50

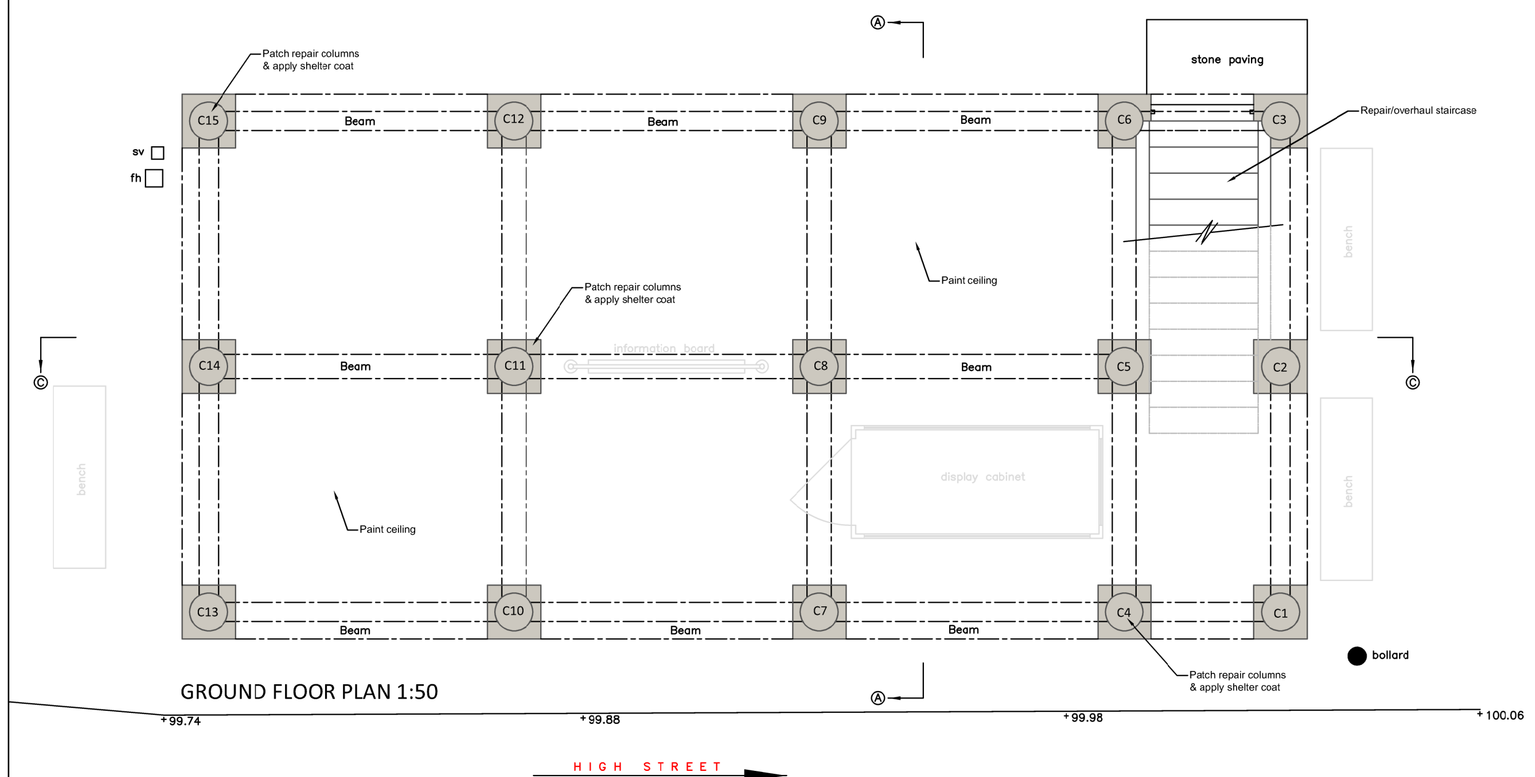

GROUND FLOOR PLAN 1:50

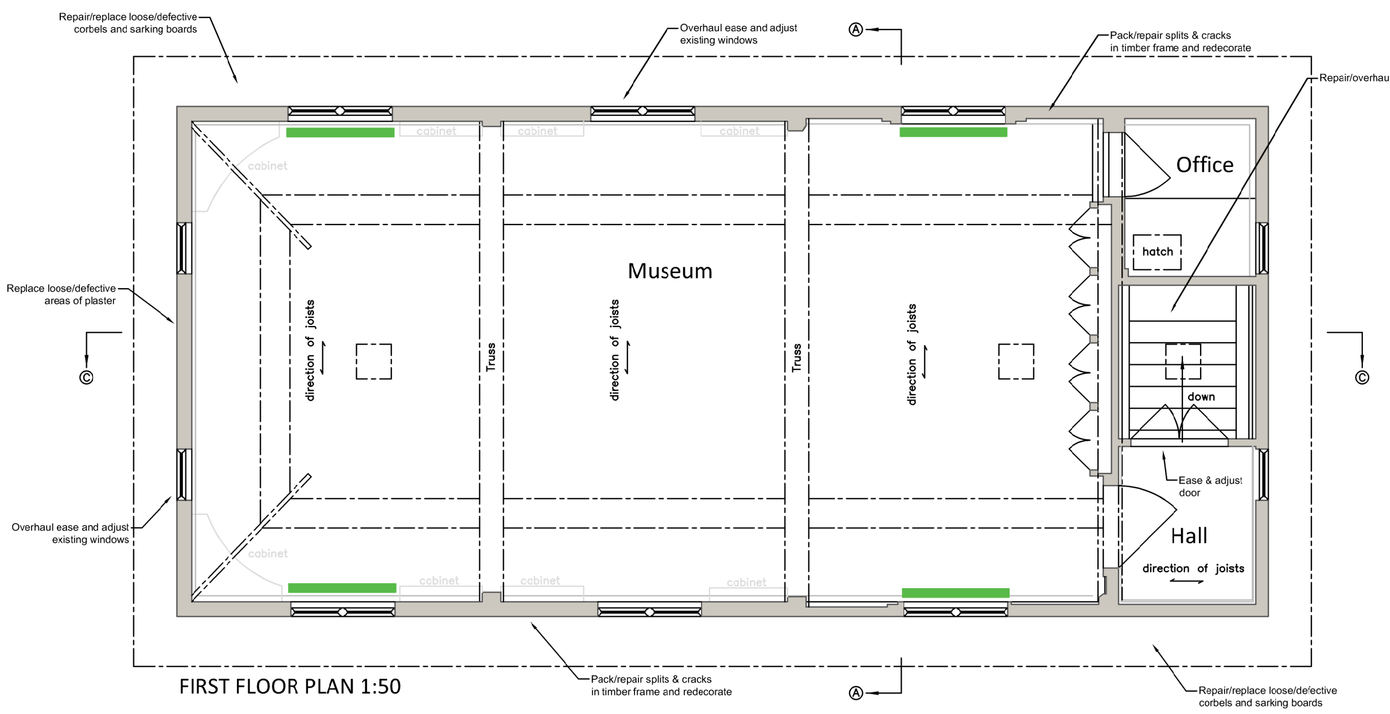

FIRST FLOOR PLAN 1:50

NOTES:
1. Figured dimensions to be taken in preference to scaled dimensions.
2. Large scaled drawings to be taken in preference to small scale.
3. Critical dimensions to be taken from site.
4. If in doubt, the contractor must ask for clarification.

RISK SCHEDULE

A) . The building sits in extremely close proximity to the Highway. There is therefore a significant risk of trafic related injuries. Consideration needs to be applied with respect to the configuration and position of access scaffolding. The contractor may need to consider erecting barriers to the site perimeter and may need to consider netting to the side of the access scaffold.

B) . The building is in an area which is directly accessible to and in regular use by the general public. There are therefore general risks associated with site security, the storage of plant and material etc. The contractor will need to ensure barriers are in place to protect the public and prevent unathorised access to the working area.

C) . Usual risks associated with working at height - falls and dropping of materials.

D) . As identified on plan and within the written schedule, Asbestos Containing materials are present, including the use of asbestos cement sheeting to the ceiling over the open round floor. Contractor to refer to the findings of the asbestos survey

Revisions:

AL ASSOCIATES
CHARTERED SURVEYORS & ARCHITECTURAL DESIGNERS
Bowman House, Whitehill Lane, Royal Wootton Bassett, Wilts, SN4 7DB
T: 01793 686118 E: info@alassociatesltd.co.uk

Client:	The Royal Wootton Bassett Town Hall & Trust
Title:	Proposed Repair and Maintenance Works
Site:	The Old Town Hall Building, High Street, Royal Wootton Bassett
Drawing No:	23-003-02
Rev:	
Scale:	As stated @ A1

1/50 1m 2m 3m 4m 1/100

RICS