A2 PRINT

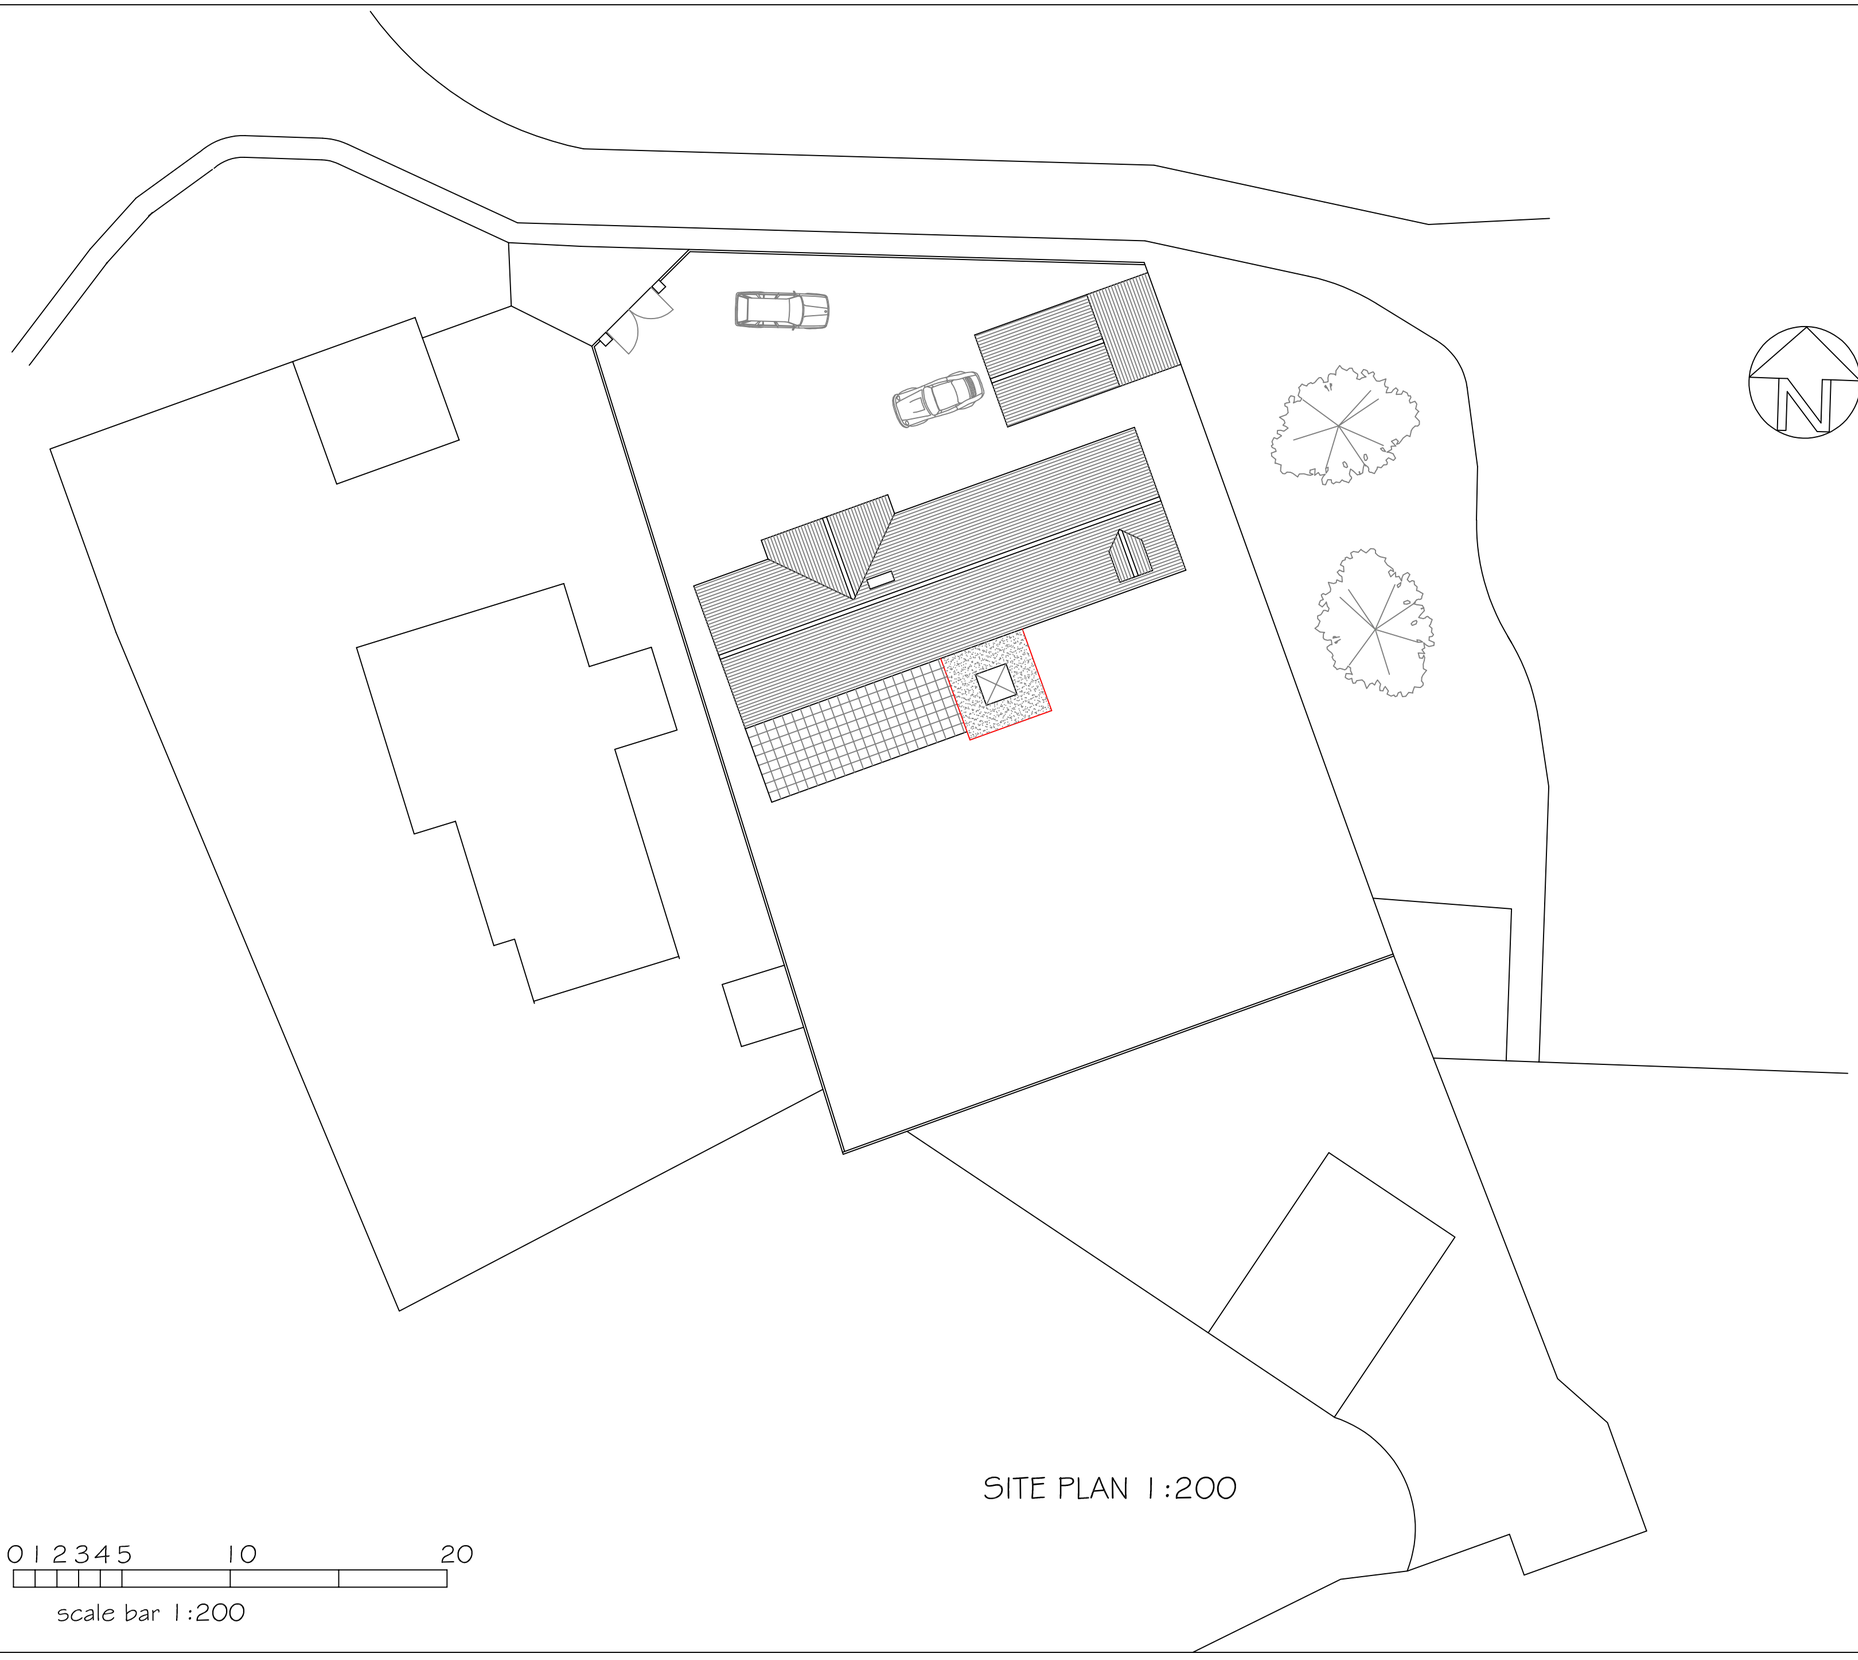

SITE PLAN 1:200

0 1 2 3 4 5 10 20

scale bar 1:200

SJF PLANNING
& DESIGN SERVICE
01225 782078 simonnearthebell@gmail.com

PROPOSED	REAR EXTENSION
CLIENT	MR & MRS C DURRANT
LOCATION	4 MILL LANE WEST LAVINGTON SN10 4HR
TITLE	BLOCK PLAN 1:200

DRG NO	ISSUE	DATE
2330-2	1	JULY 2023