

Location Plan
1:1250

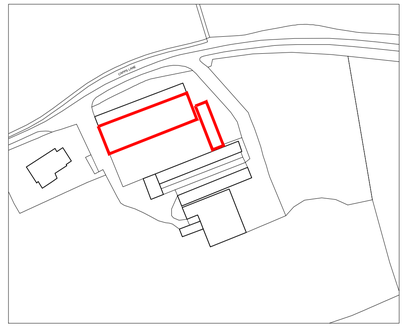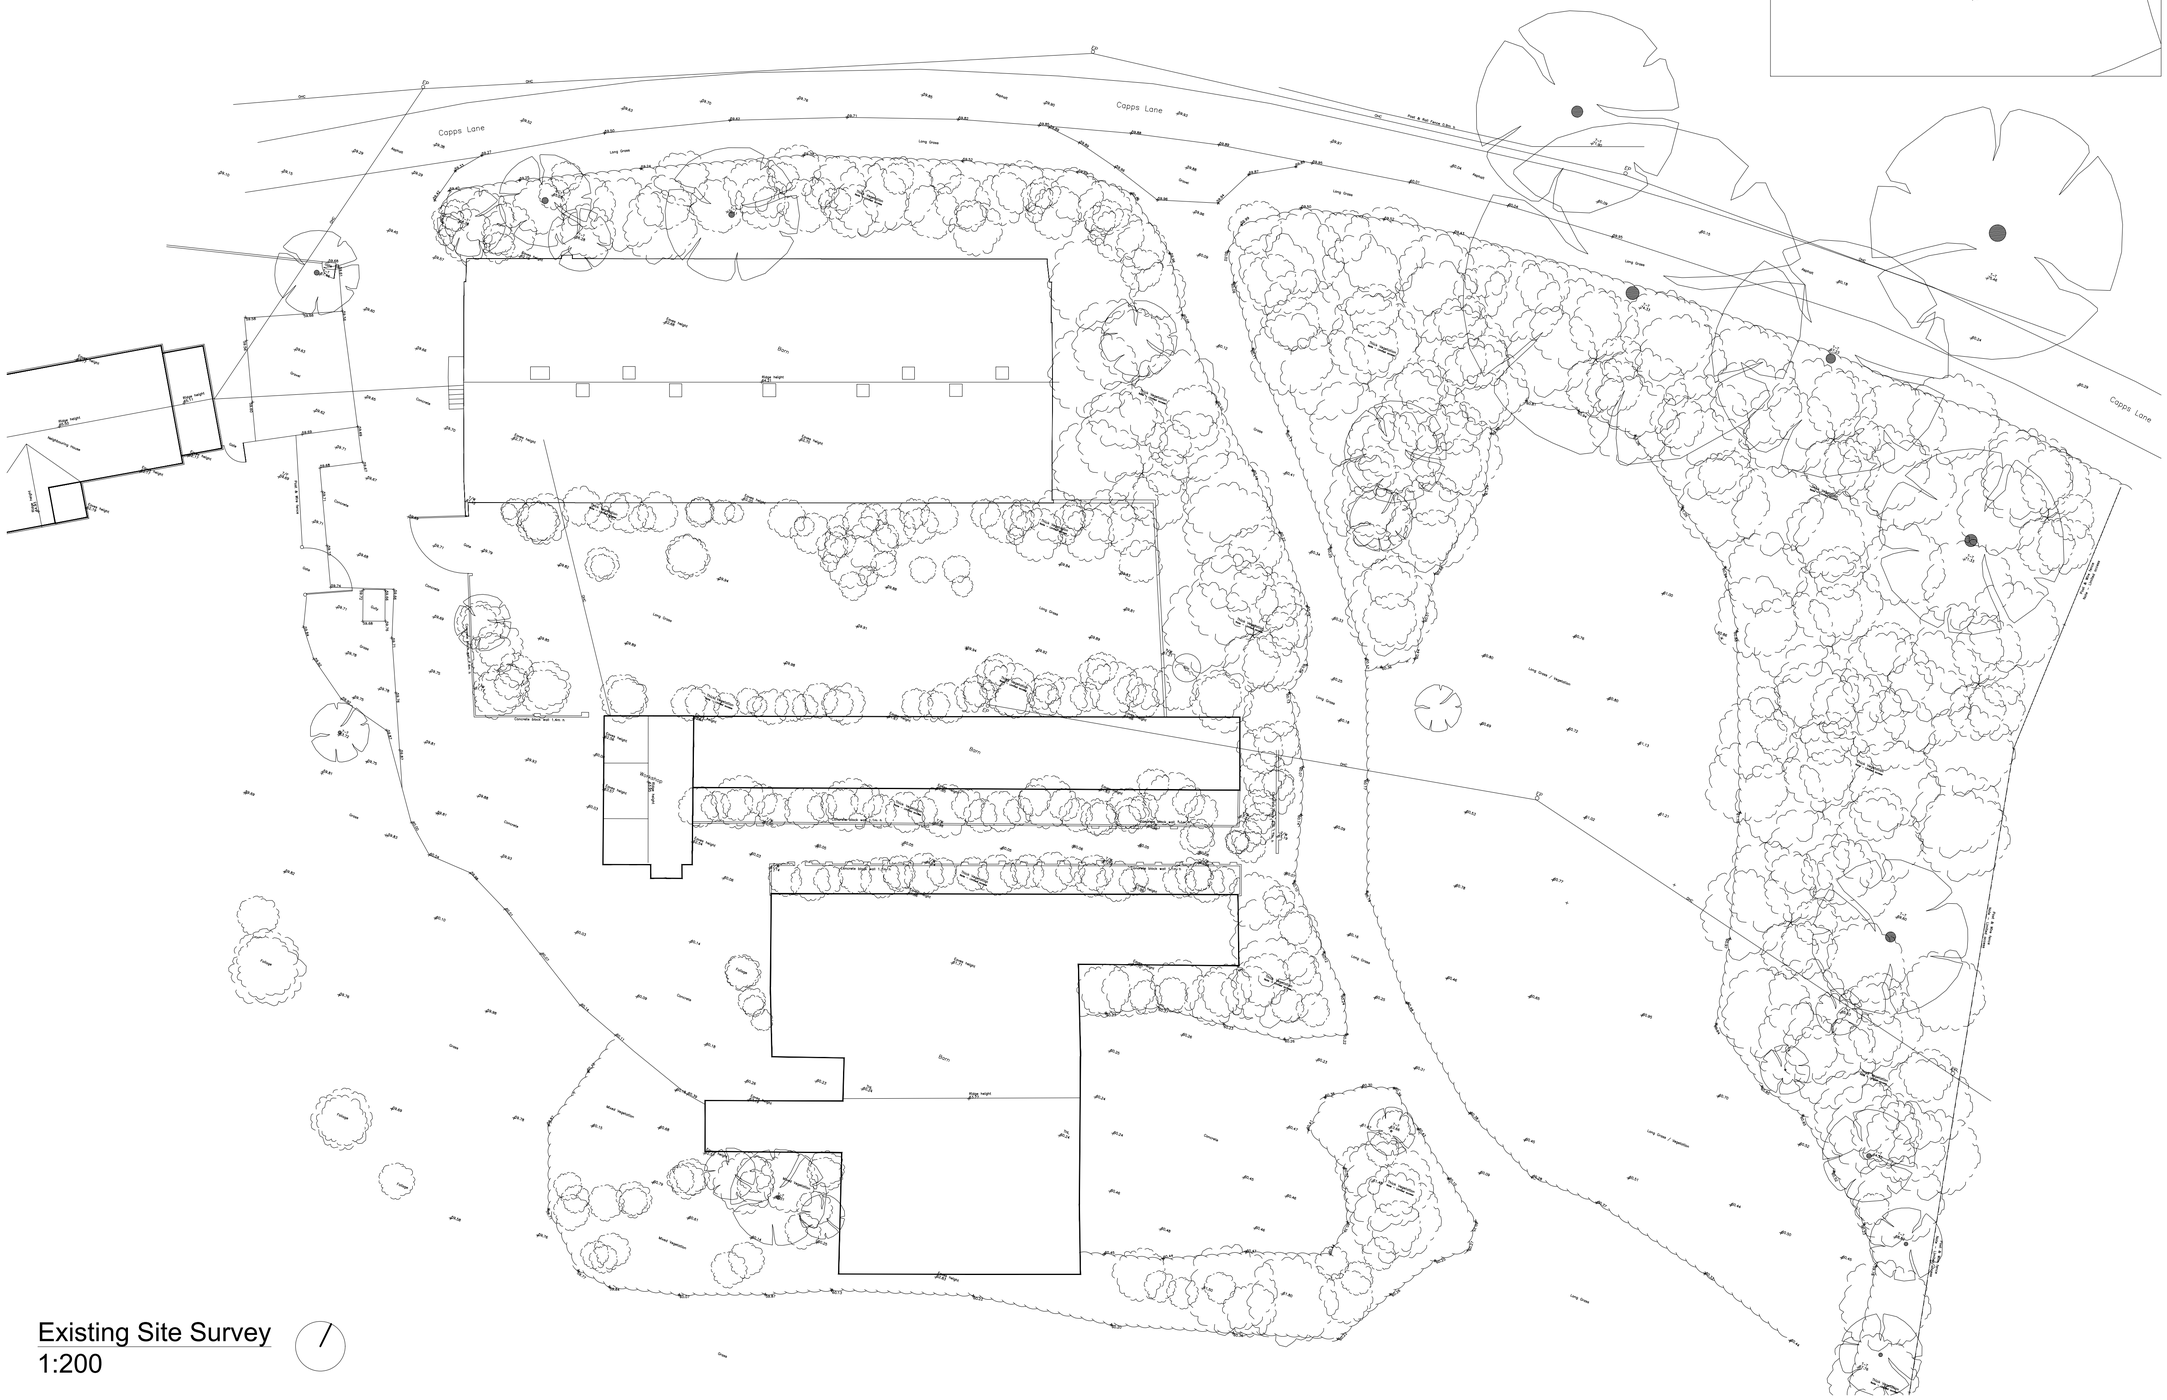


Capps Lane
Capps Lane
Capps Lane
Barn
Barn
Barn
Concrete apron 3.5m x
Concrete apron 3.5m x
Concrete apron 3.5m x
Timber Stables
Timber Stables
Timber Stables