
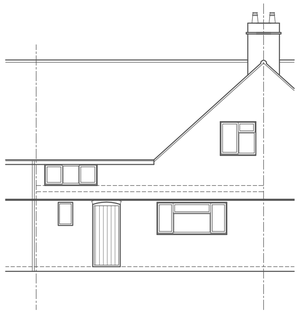



FRONT ELEVATION

Scale 1:100

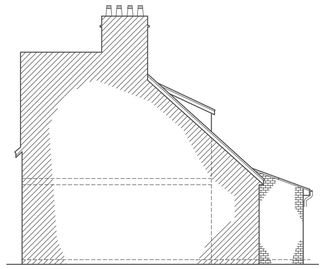


SIDE ELEVATION

Scale 1:100

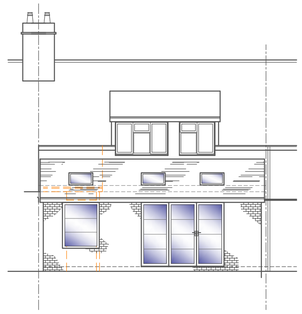

REAR ELEVATION

Scale 1:100

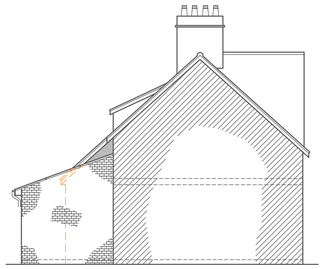

SIDE ELEVATION

Scale 1:100


| | |
|---|---|
| FD 60 | 1 Hour Fire Doors to risk |
| FD 30 | 1/2 Hour Fire Doors to risk |
| SD | Mains Smoke detector interlinked c/w battery backup |
| HD | Heat detector |
| CM | Carbon Monoxide detector |
| | Extract Fan 15min over-run |
| | Extract Fan 60l/sec (kitchen) |

Existing Walls

Proposed Walls


Remove Walls

S.W. : 100 Ø uPVC RW Goods matching existing, into 1m³ soakaways more than 5m from building, via 100 Ø uPVC pipe at 1:60 fall on peagrit bed, via 68 Ø uPVC RW down pipes, to the satisfaction of the B.C.O.

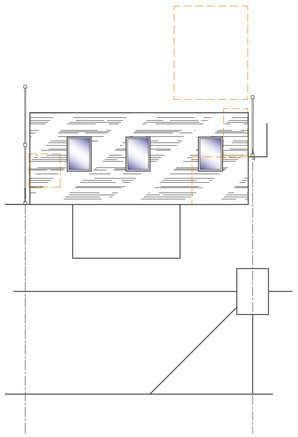

ROOF PLAN

Scale 1:100

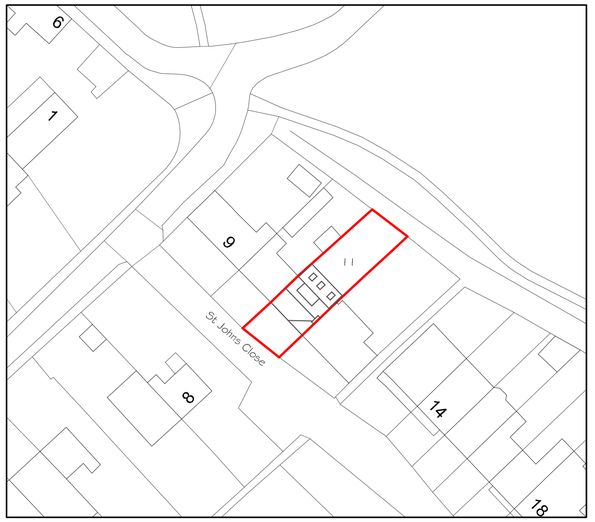


BLOCK PLAN


Scale 1:500

1:50 [m]
0 0.5 1.0 1.5 2.0 2.5

1:100 [m]
0 1 2 3 4 5


1:500 [m]
0 5 10 15 20 25

1:1250 [m]
0 20 40 60

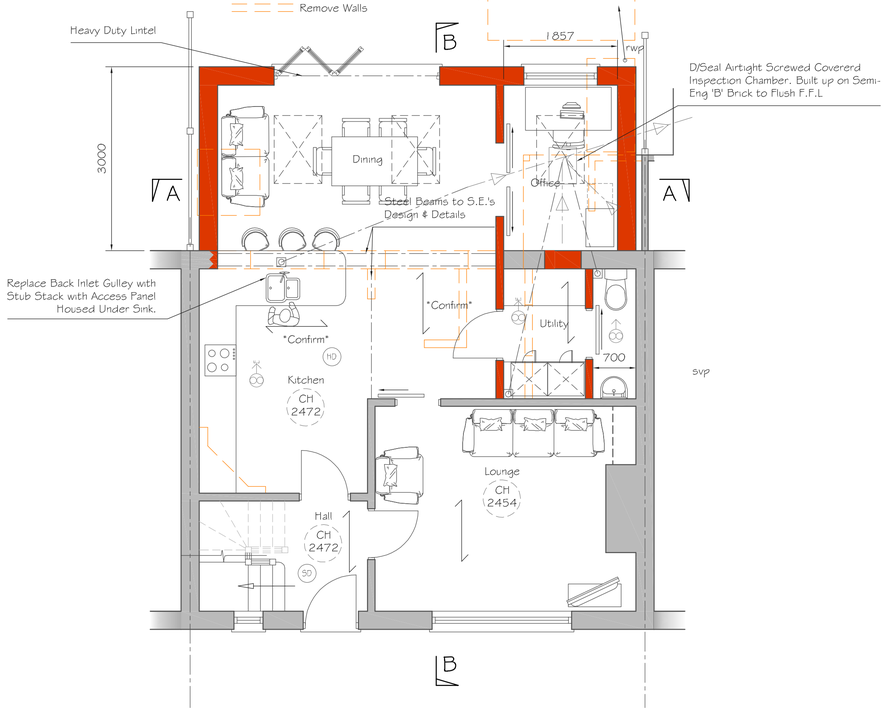


GROUND FLOOR PLAN

Scale 1:50

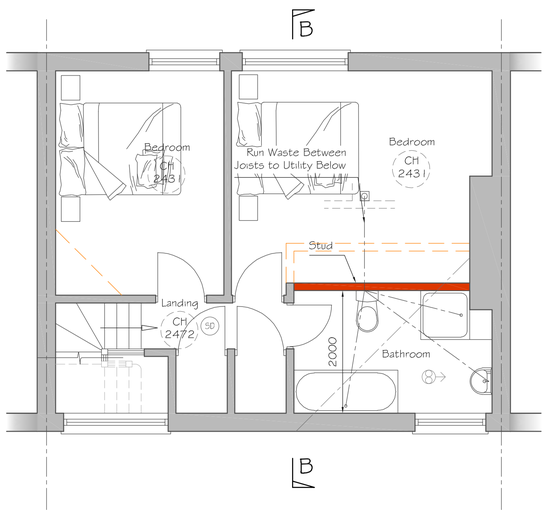


FIRST FLOOR PLAN

Scale 1:50


Alex Dawson
www.addraughting.co.uk
alex@addraughting.co.uk
01672 511412
07791 341698

59 Barrow Close
Marlborough
Wiltshire
SN8 2BE

AD DRAUGHTING ARCHITECTURAL SERVICES


Client

ROSIE CRIPPS

Job Title

EXTENSION AT:
11 ST JOHNS CLOSE,
MARLBOROUGH,
WILTSHIRE,
SN8 1JX.

Drawing Title

PROPOSED ELEVATIONS AND PLANS

Scale AS SHOWN

Date 15/07/2023 | Drawn AD

Drawing No. 1335-02 | Rev F

841 x 594 A1