


PROPOSED FRONT ELEVATION




PROPOSED REAR ELEVATION

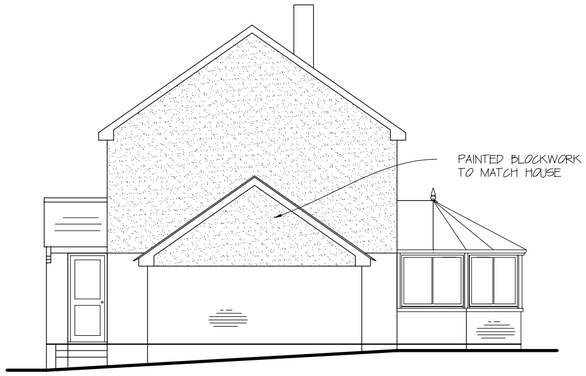

PROPOSED SIDE ELEVATION

0 2 4 6 8 10


ELEVATIONS SCALE 1:100

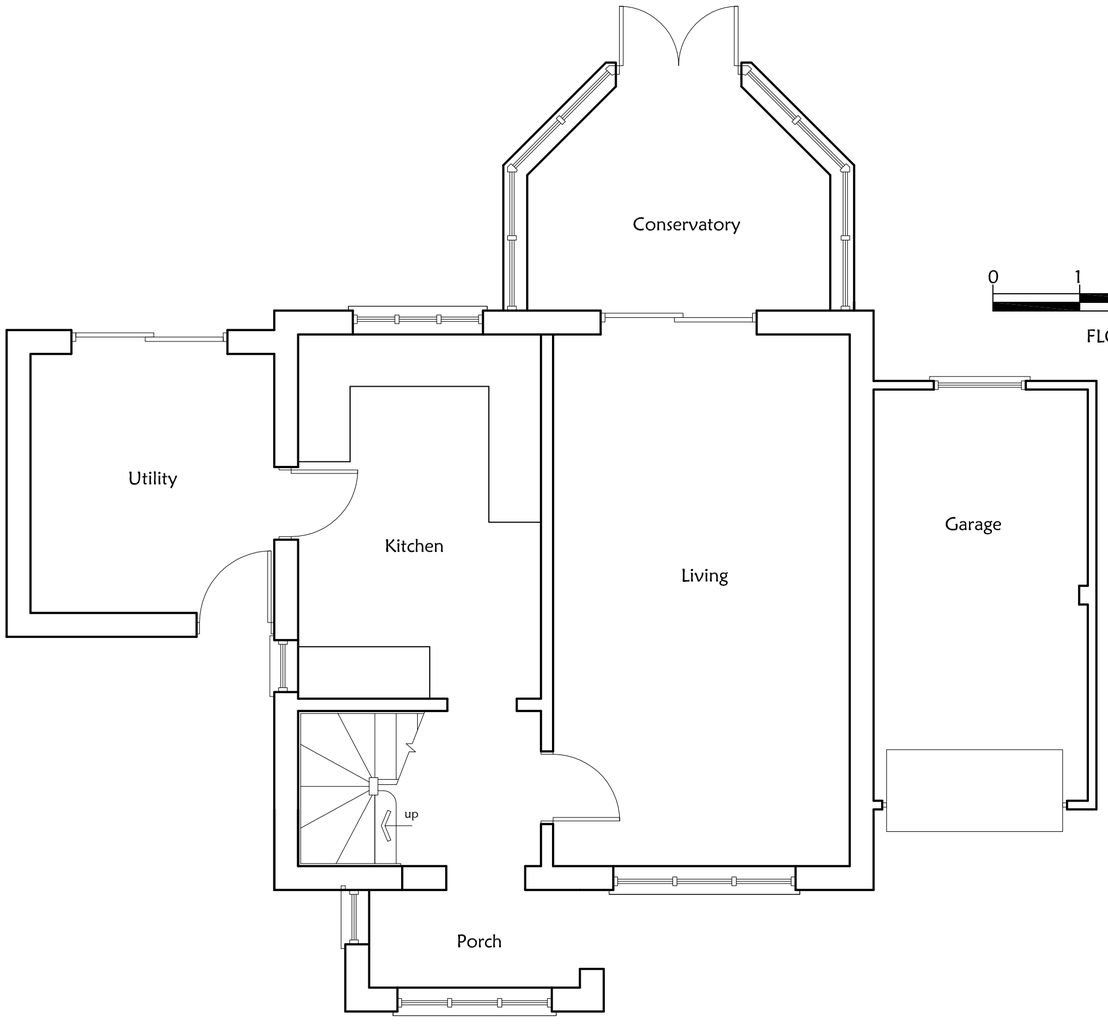

PROPOSED GROUND FLOOR PLAN

0 1 2 3 4 5

FLOOR PLANS SCALE 1:50

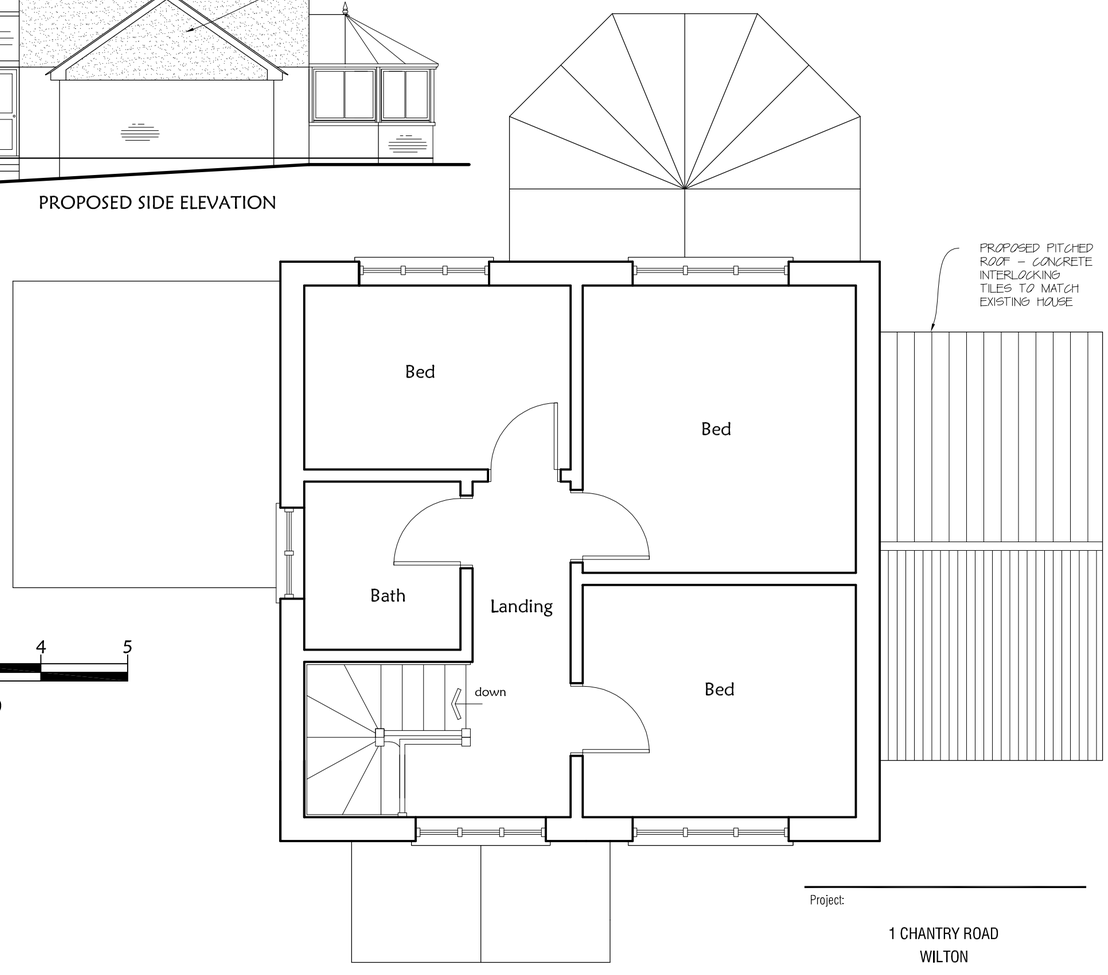

PROPOSED FIRST FLOOR PLAN



PROPOSED SIDE ELEVATION

Project:

1 CHANTRY ROAD
WILTON

Drawing Title:

PROPOSED FLOOR PLANS
AND ELEVATIONS

Client:

SHIRLEY COLES

Singleton Design

32 Castle Street, Newtown
Tisbury, Wiltshire, SP3 6SN

Tel. 01747 445045
e: singleton.design@btinternet.com

Scale: 1:50, 1:100 @ A2

Drg No: P863/05 Rev: