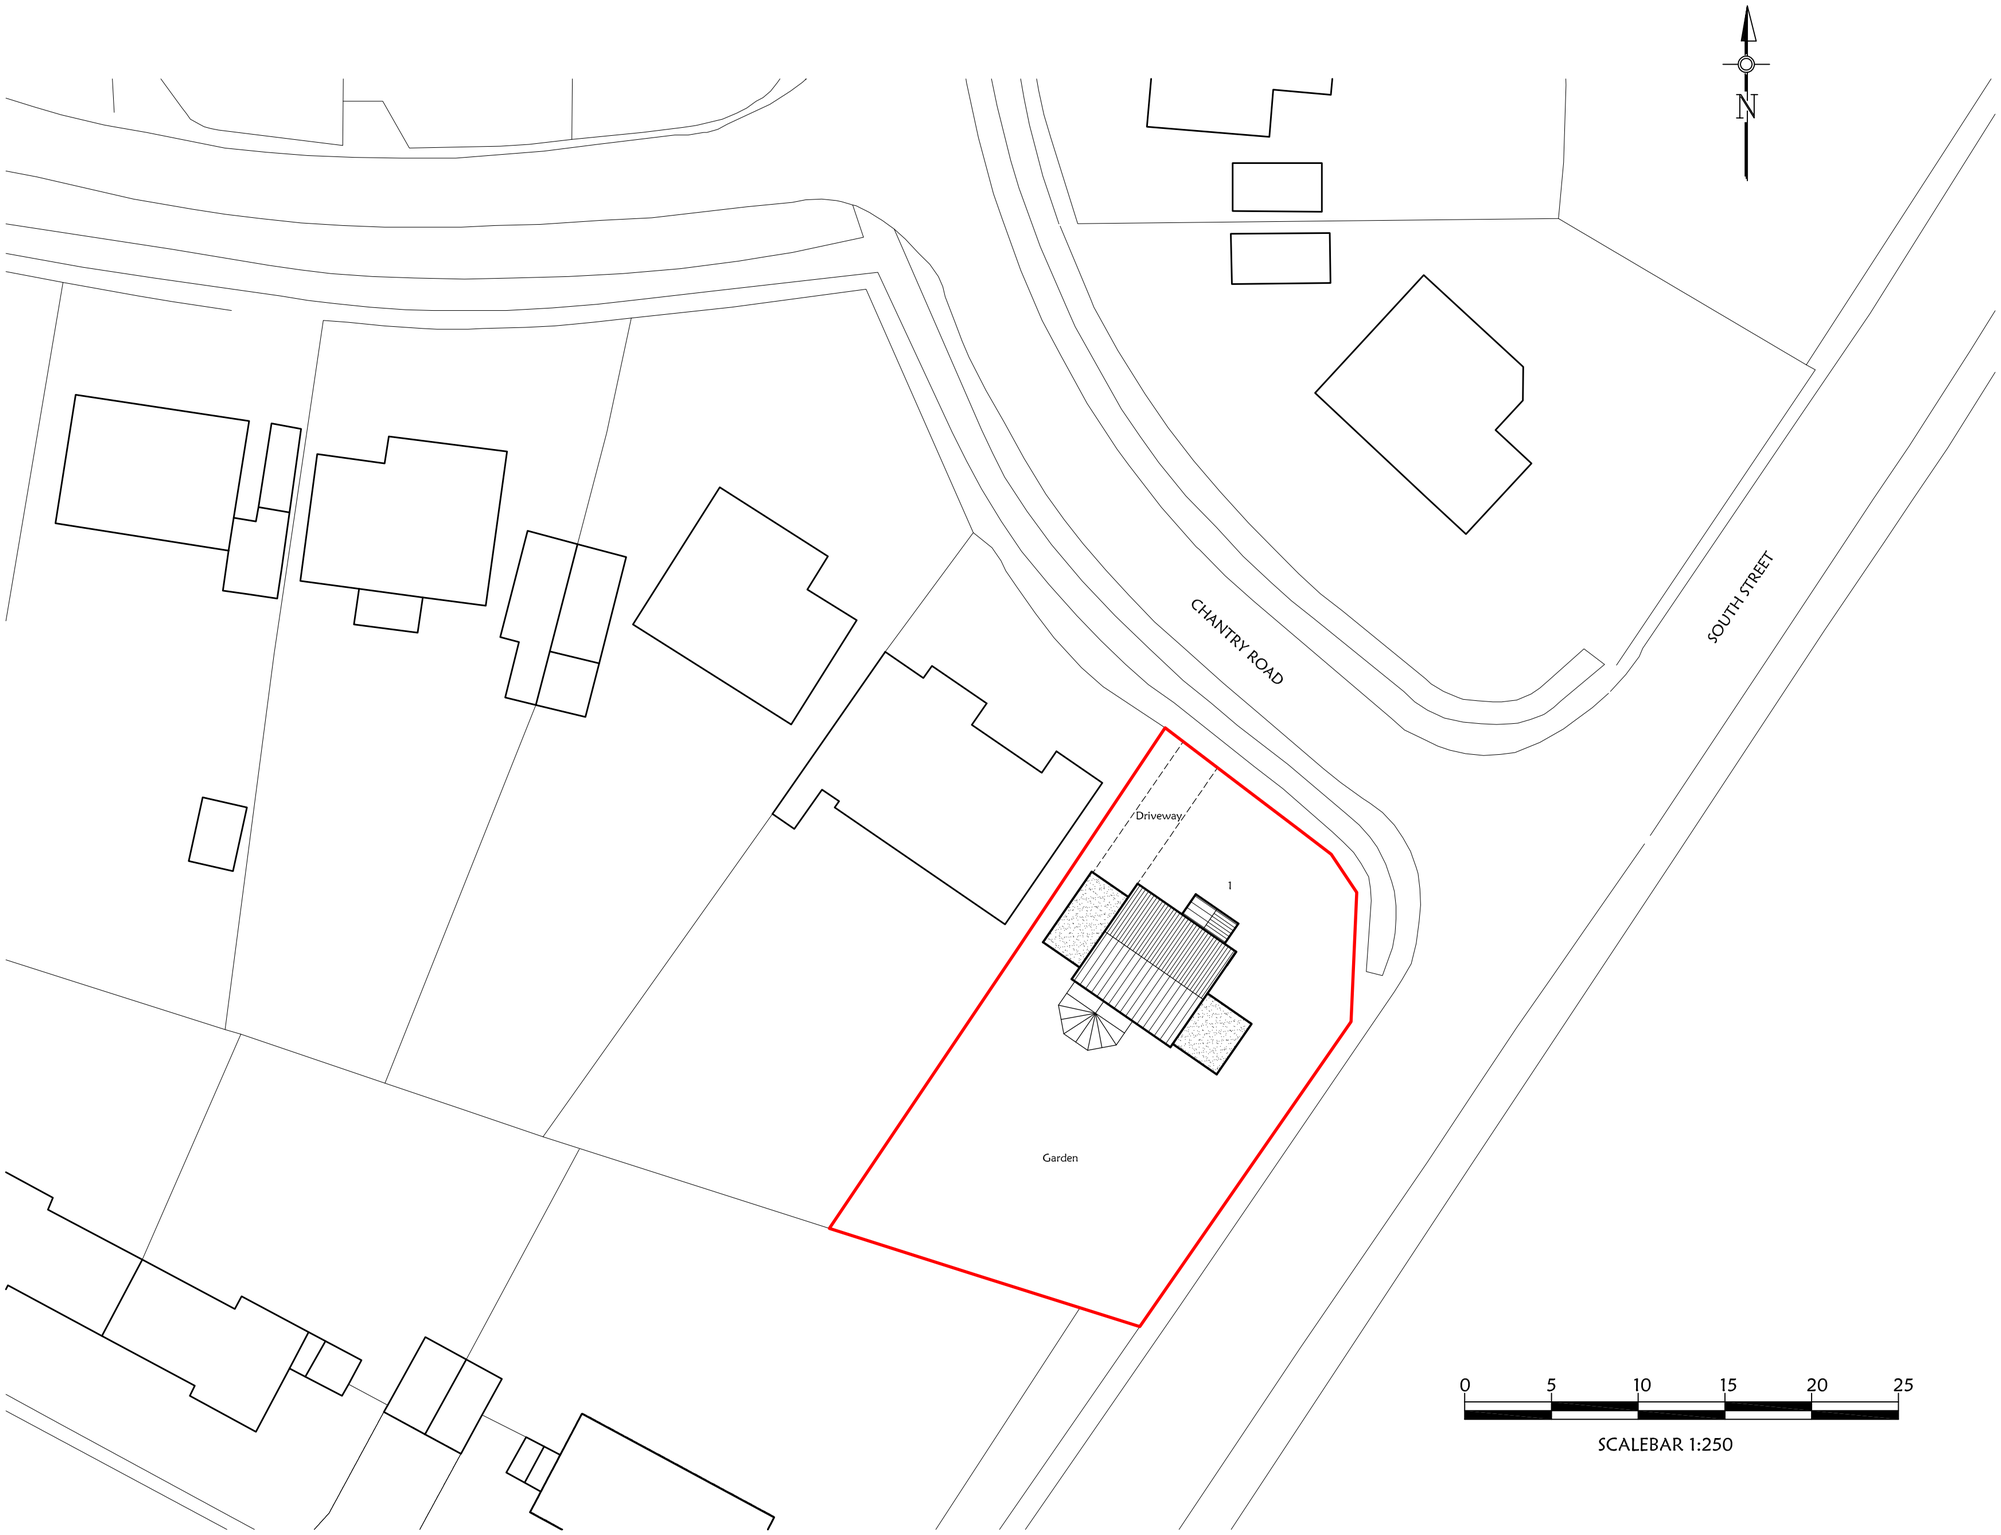


EXISTING BLOCK PLAN

0 5 10 15 20 25

SCALEBAR 1:250

Project:

1 CHANTRY ROAD
WILTON

Drawing Title:

EXISTING BLOCK PLAN

Client:

SHIRLEY COLES

Singleton Design

32 Castle Street, Newtown
Tisbury, Wiltshire, SP3 6SN

Tel. 01747 445045
e: singleton.design@btinternet.com

Scale: 1:250 @ A2

Drg No: P863/02 Rev: