

Ordnance Survey (c) Crown Copyright 2023. All rights reserved. Licence number 100022432


THIS DRAWING IS COPYRIGHT
Contractor must take site sizes

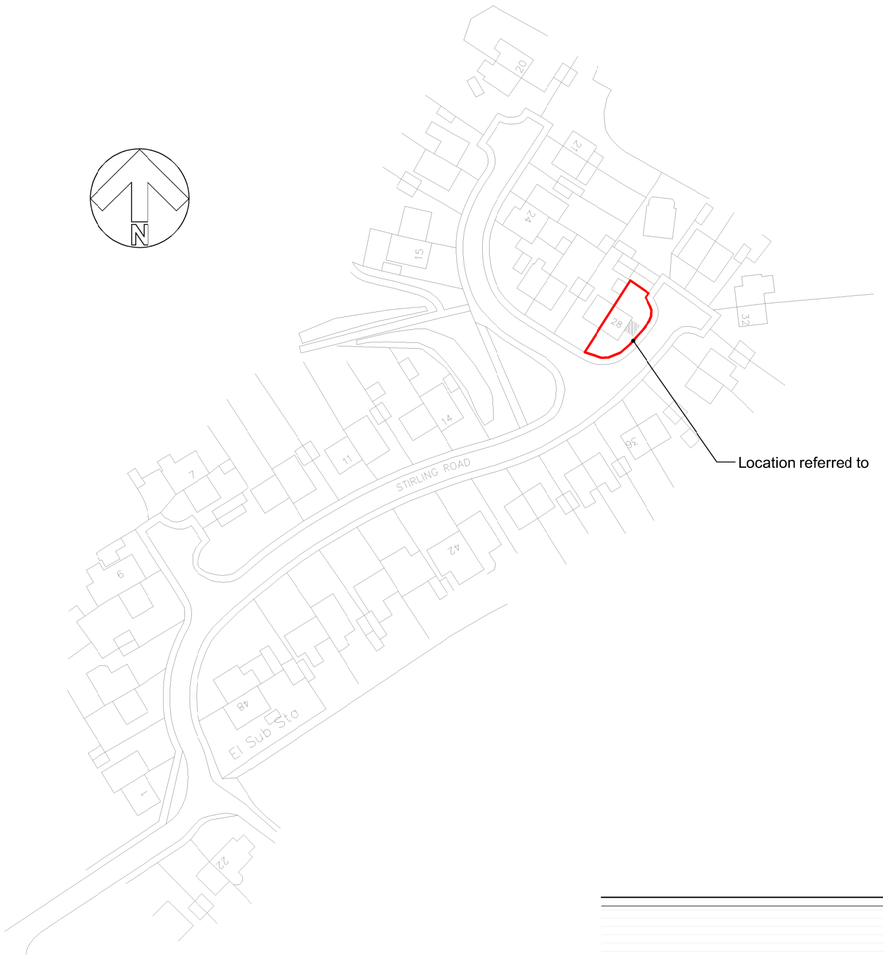


LOCATION PLAN
Scale 1:1250

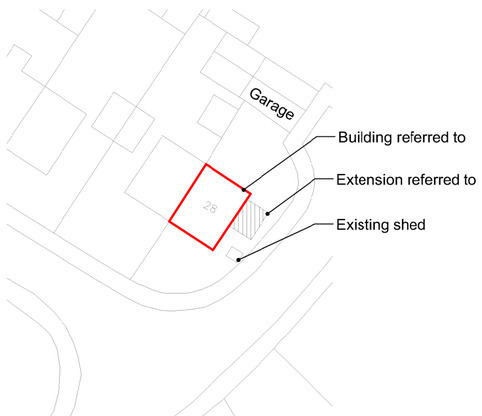


PROPOSED
SITE LAYOUT PLAN
Scale 1:500

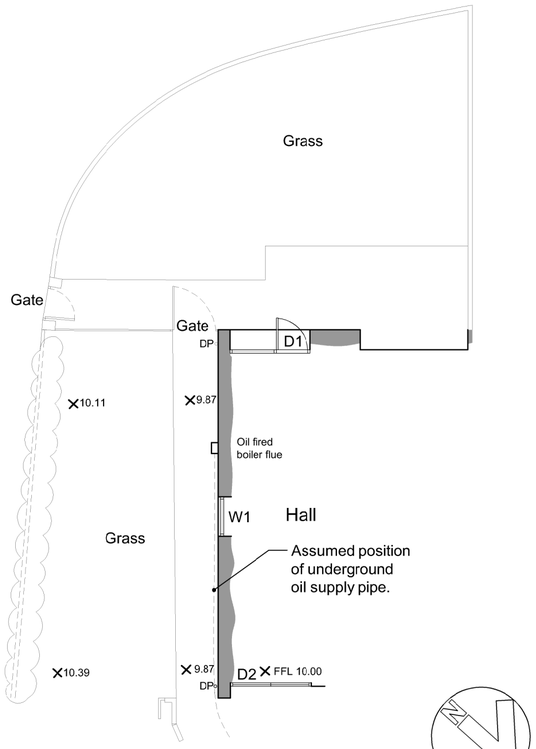

EXISTING
FLOOR PLAN
Scale 1:100

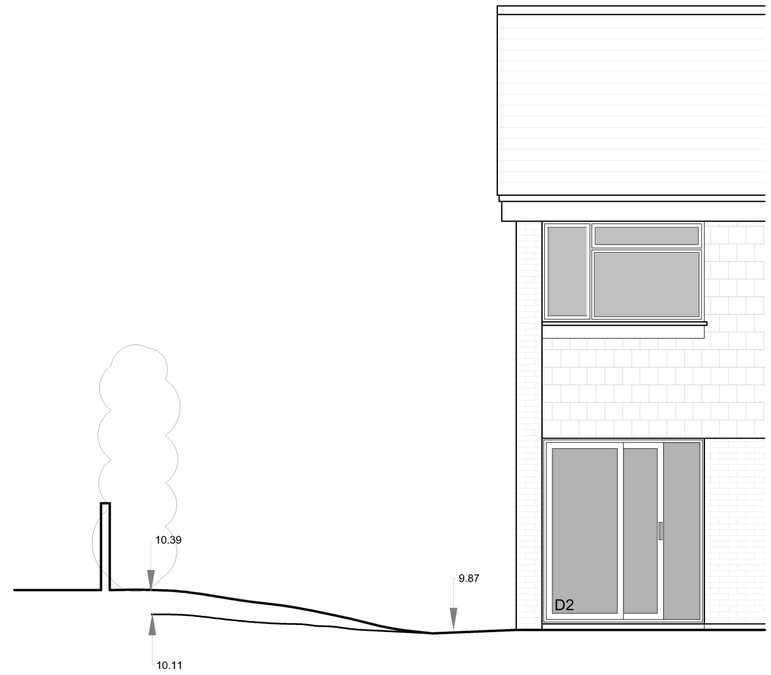



EXISTING
NORTH EAST ELEVATION
Scale 1:50

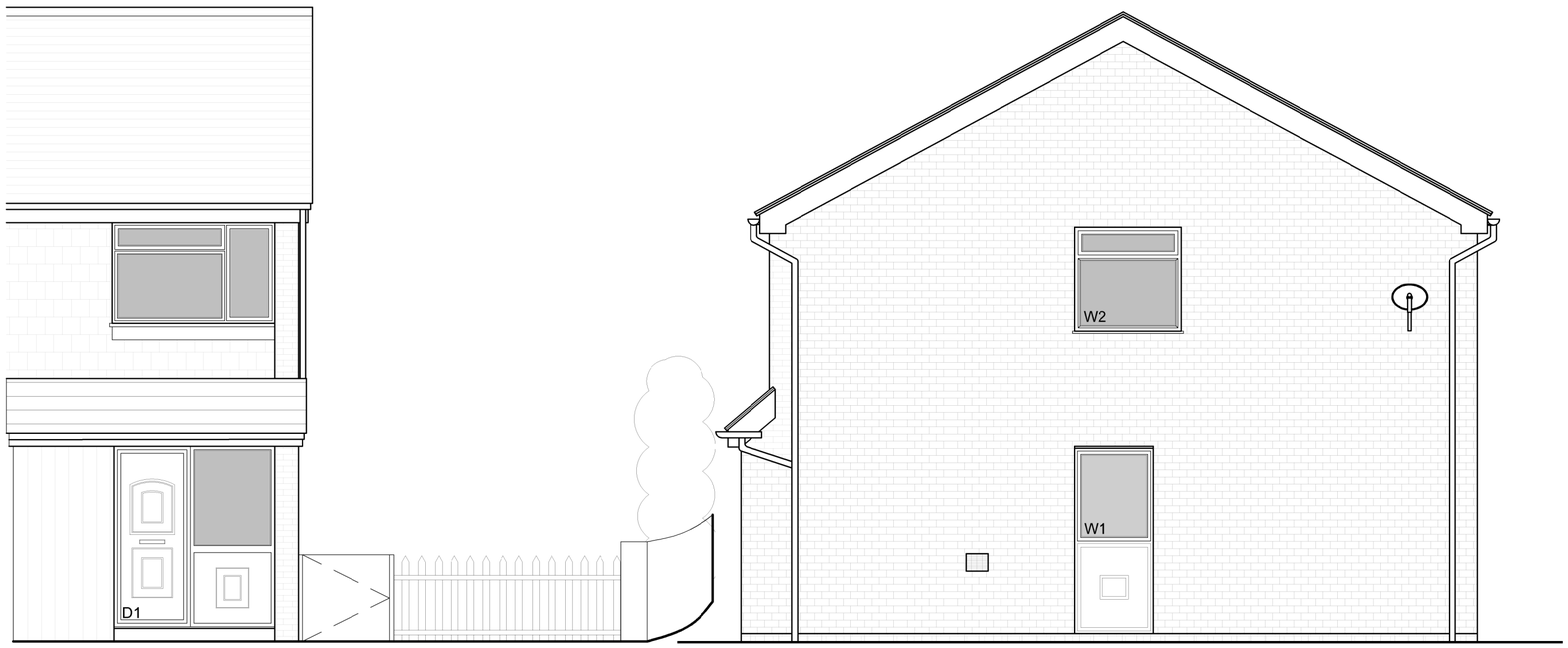



EXISTING
SOUTH WEST ELEVATION
Scale 1:50

EXISTING
SOUTH EAST ELEVATION
Scale 1:50

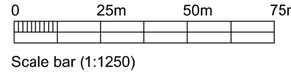

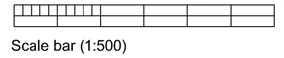

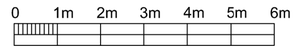

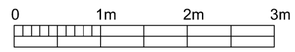

Rev.	Date		Init
A	21.07.2023	Proposed Site Layout Plan	JG

CLIENT
Mrs Elaine Greenaway
28 Stirling Road,
Market Lavington, SN10 4DD

PROJECT
Single Storey Extension

DRAWING
Existing Plans & Elevations

DRAWN:	Date:	Scale:
JG	04/07/2023	Various @ A2

Drawing number: **4091-01** Rev. **A**

DOLMAN
ARCHITECTURAL DESIGNERS BUILDING SURVEYORS
COST CONSULTANTS CDM PRINCIPAL DESIGNERS
Sussex House
Bath Road
Devizes
Wiltshire SN10 2AF
Tel: 01380 729456
Web: www.dolmansurveyors.co.uk
Email: info@dolmansurveyors.co.uk