
DO NOT SCALE FROM THIS DRAWING ALL DIMENSIONS TO BE CHECKED ON SITE PRIOR TO COMMENCEMENT. ANY DISCREPANCIES TO BE REPORTED IMMEDIATELY TO THE ARCHITECT.



PLN 01 Site Plan 1:500

0 10 20 30 40 50
Metres 1:500

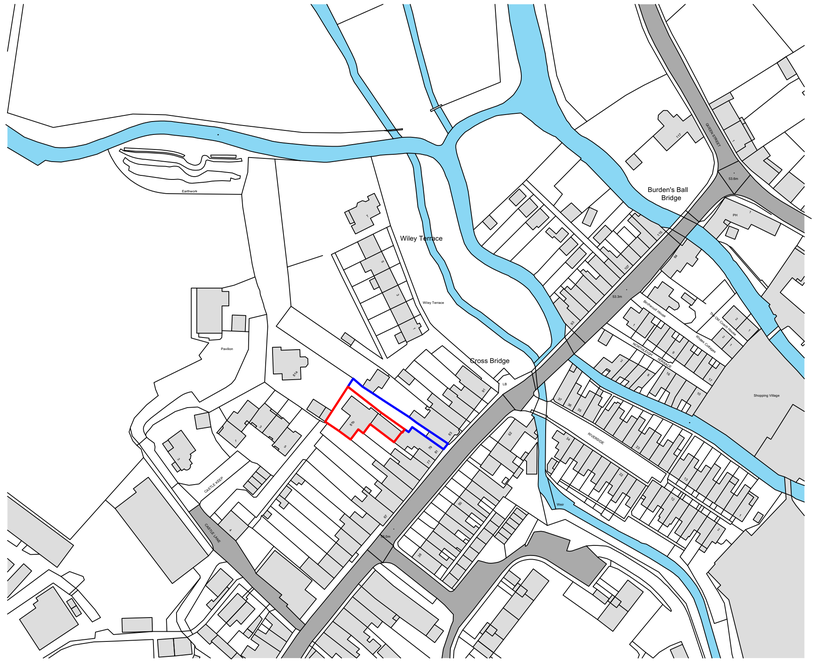

PLN 02 Existing Location Plan 1:1250

0 25 50 75 100 125
Metres 1:1250

N

PAUL STEVENS ARCHITECTURE LTD
Unit 3 Boathouse Meadow Business Park
Cherry Orchard Lane
Salisbury
Wiltshire
SP2 7LD

Tel No: 01722 349384

THIS DRAWING IS COPYRIGHT. IT MUST NOT BE COPIED, USED OR DISCLOSED TO THIRD PARTIES WITHOUT PRIOR PERMISSION.

PROJECT:

12 Mill Road
Salisbury
SP2 7RZ

DRAWING:

Location and Site Plan

SCALE: 1:500, 1:200 @ A1

DATE: 21/06/2021

DESIGN: ☐ PLANNING: ☒ BLDG REGS: ☐

TENDER: ☐ CONSTRUCTION: ☐

DRAWN: CJM DATE: 02/08/2021

CHECKED: DATE:

JOB No: 933

DWG No: 03 REV: A

CURRENT: ☐

SUPERSEDED: ☐