NOTE
These drawings do not include any Building Regulations design information apart from references to application numbers

0 1 2 3 4 5 6 7 8 9 10

Scale bar - (metres)

No 26

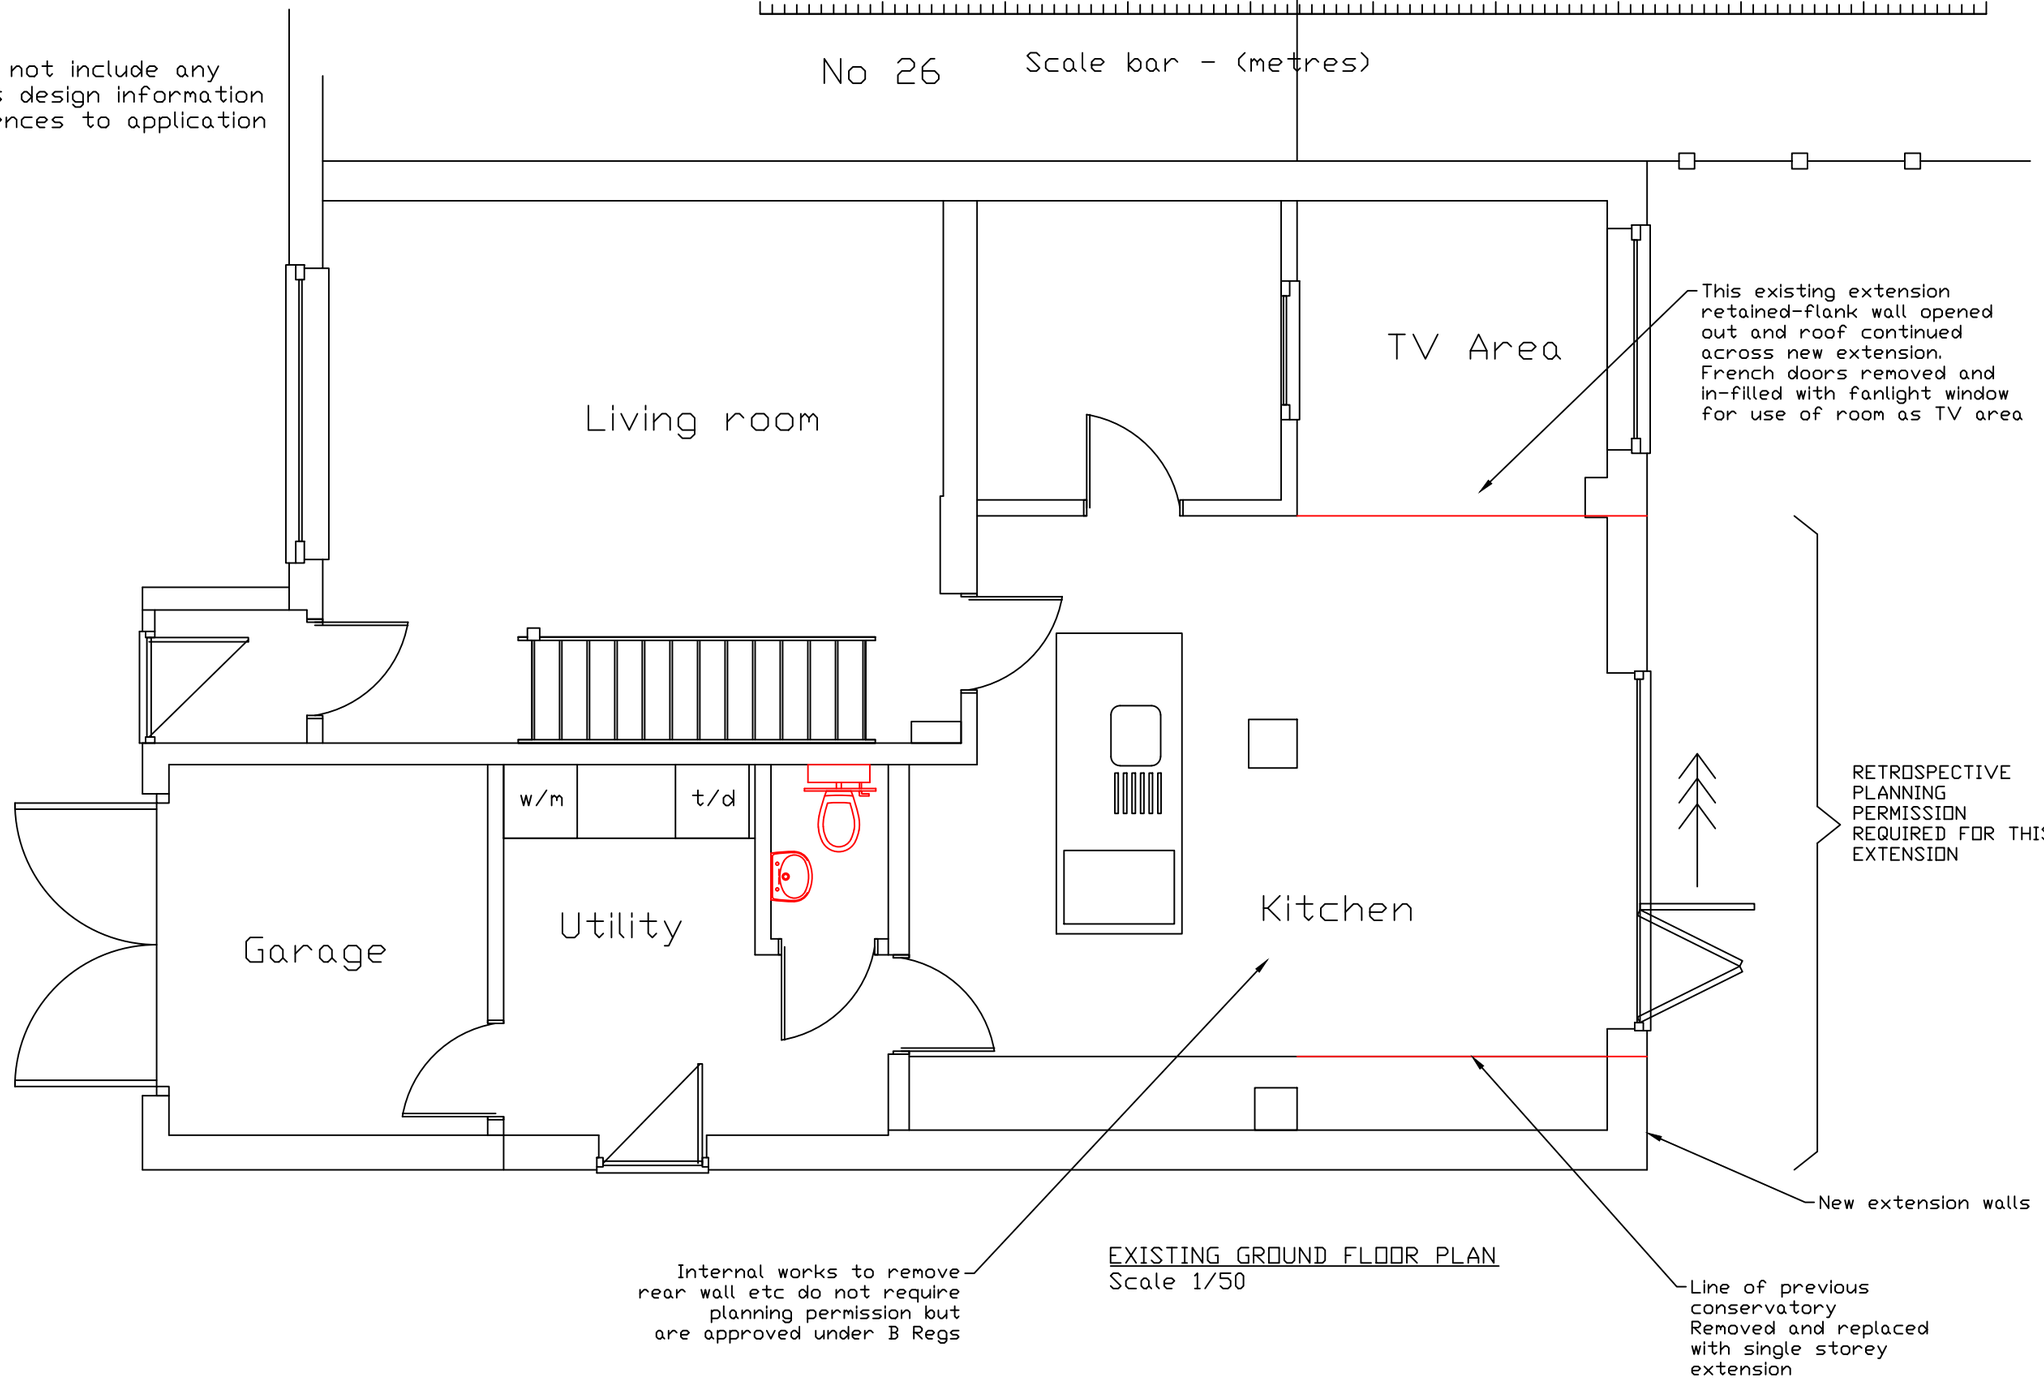

EXISTING GROUND FLOOR PLAN
Scale 1/50

ACAD FILE NAME :- 9-23.DWG

Rev	Description	Date	Drawn	App	Rev	Description	Date	Drawn	App

All dimensions in mm unless otherwise stated

Whilst every effort has been taken to ensure the accuracy of this drawing, verification of all circuit detail should be carried out before any form of isolation or alteration is undertaken.

DRAWING TITLE:
RETROSPECTIVE APPLICATION
SINGLE STOREY REAR EXTENSION
TO REPLACE CONSERVATORY
FRONT AND REAR TILE HANGING
CHANGED TO INSULATED RENDER

JOB TITLE:
27 WAYLANDS
CRICKLADE
WILTS
SN6 6BT

This Drawing should be read in conjunction with CONSTRUCTION NOTES

WRIGHT PLANNING SERVICES
10, Mulcaster Avenue
Grange Park
Swindon
Wilts
SN5 6EH
Tel: 01793 871553 01793 871591

WRIGHTPLANNING SERVICES
Planning and Project Management Services

SCALE:	DATE:	SIZE:
1/50 at A3	7/23	A3
DRAWN BY:	CHECKED BY:	APPROVED BY:
SFW		
DRAWING NUMBER: 21-20 Sheet 3		REVISION: