EXISTING ROOF FLOOR PLAN

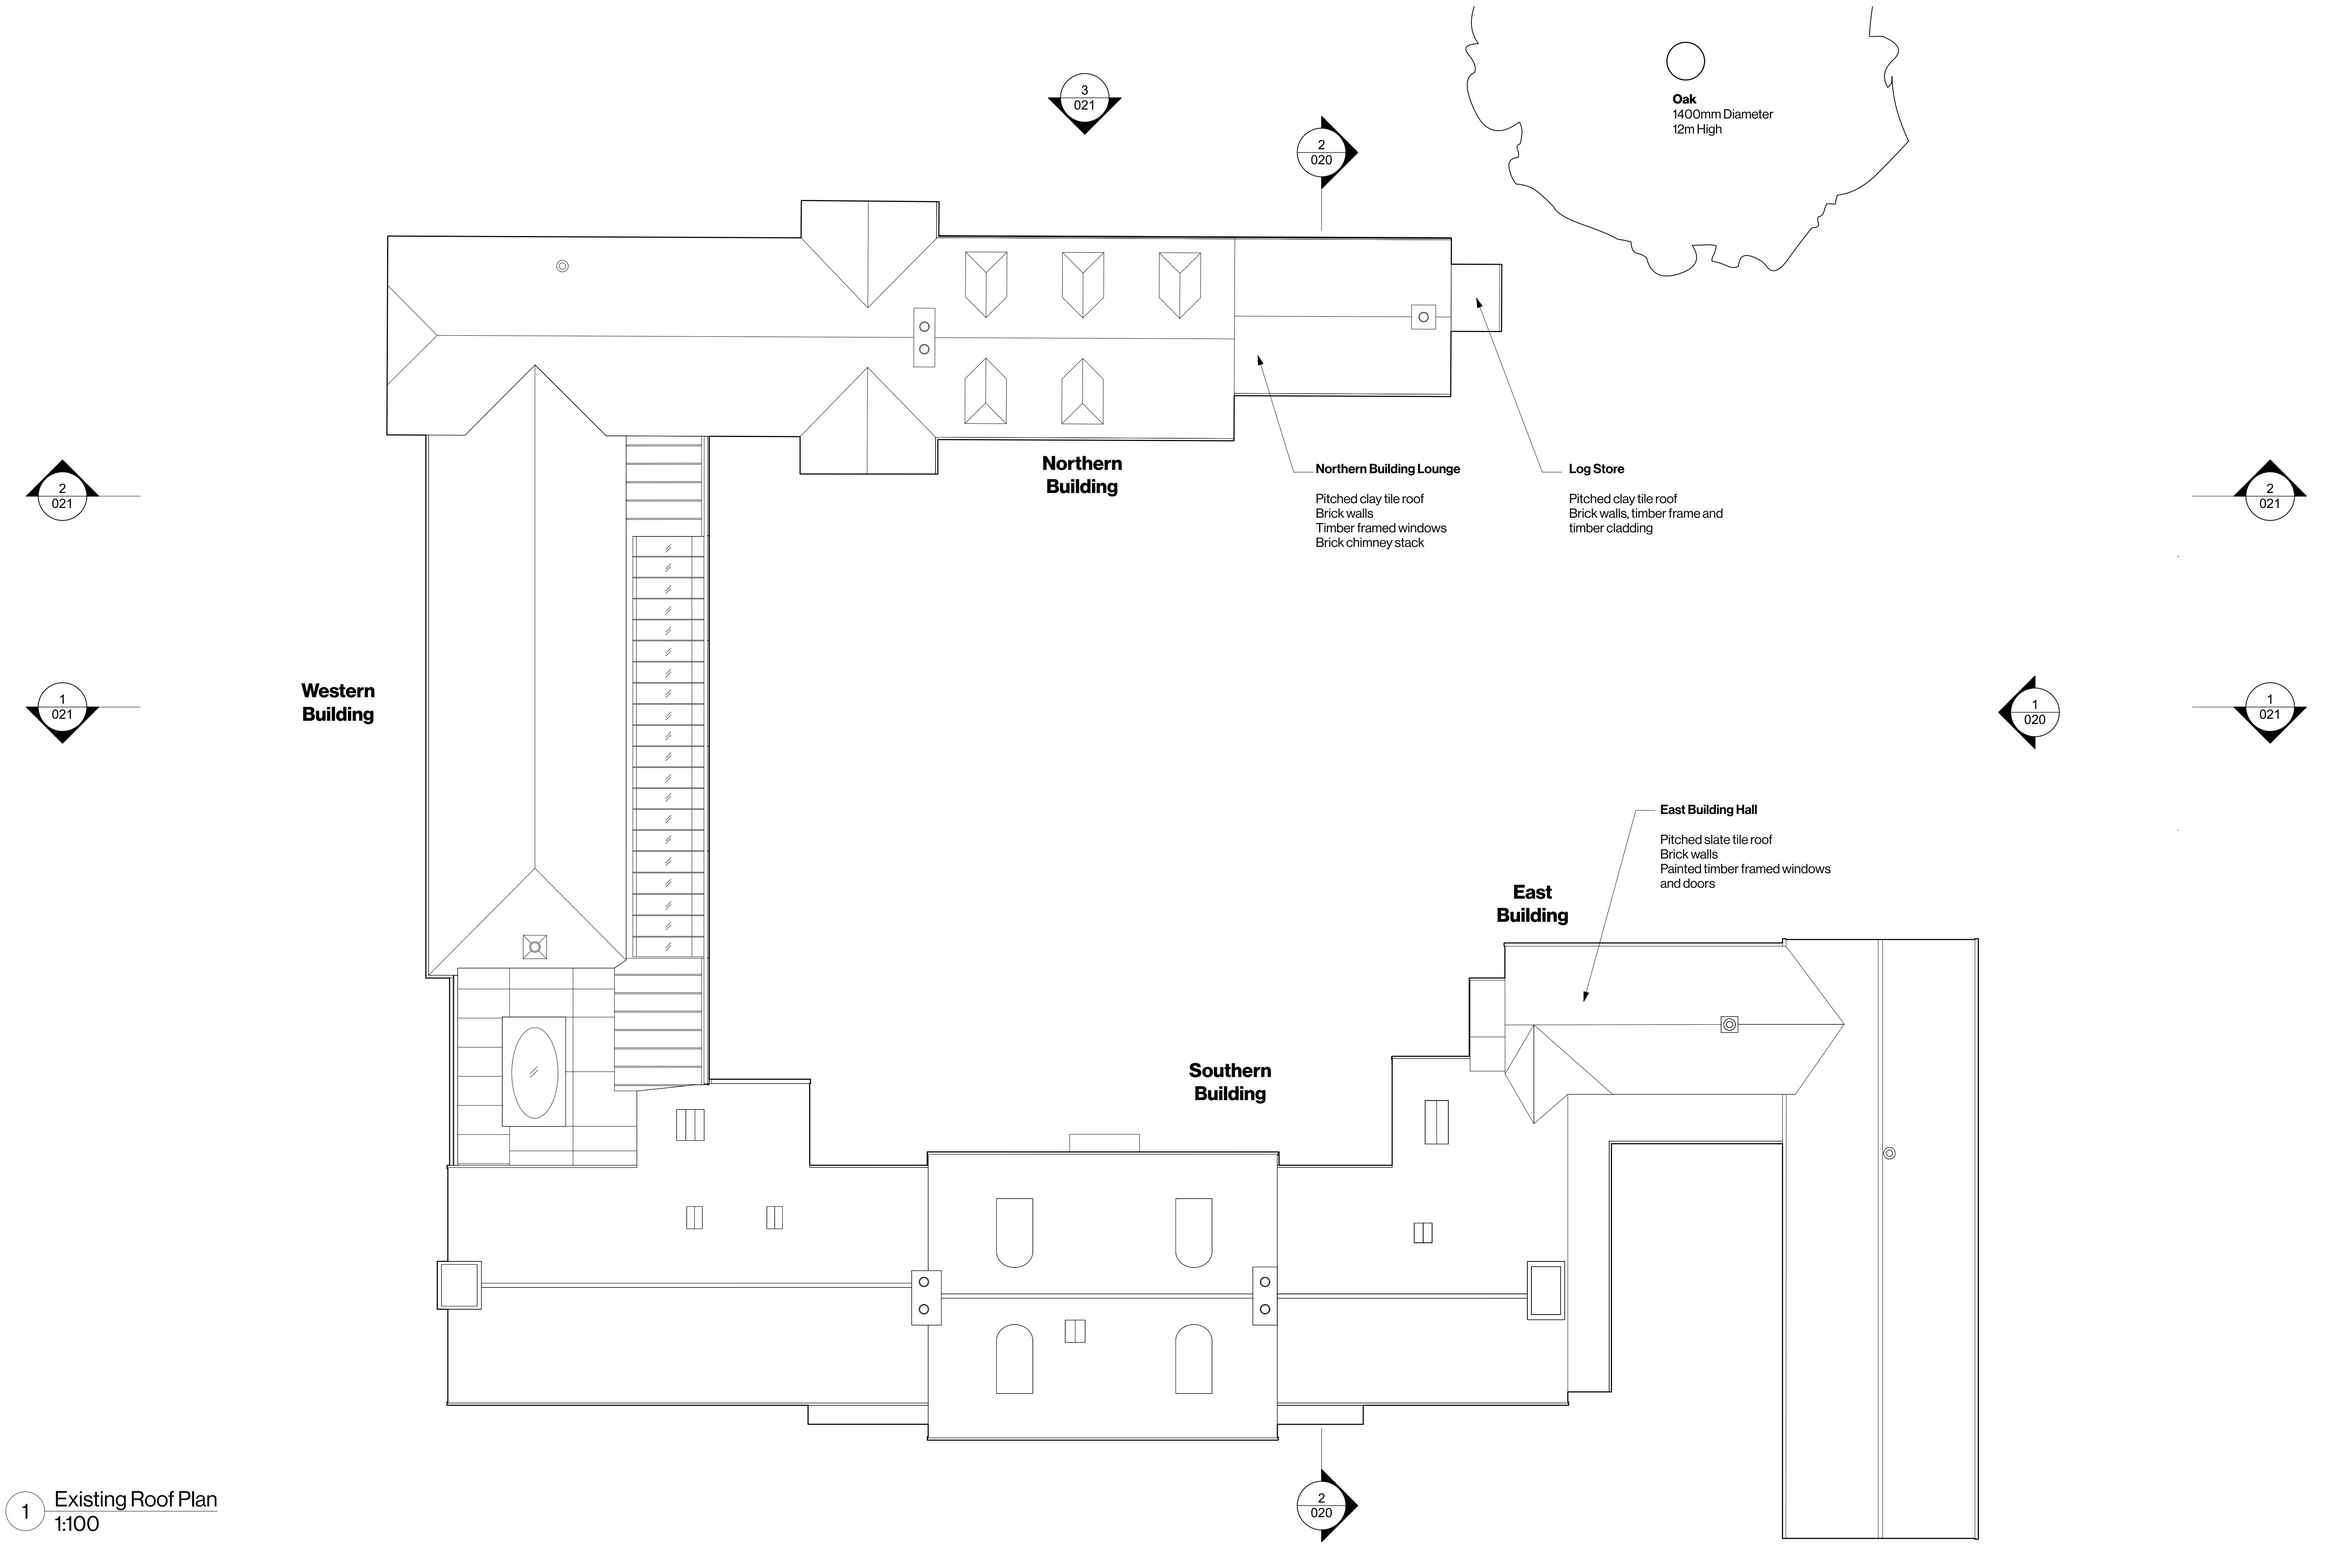

N

1 Existing Roof Plan
1:100

0 1 2 3 4 5 6 7 8 9 10 M

General Notes
Do not scale from these drawings.
All critical dimensions are to be checked on site before work proceeds.
IF IN DOUBT ASK.
Inconsistencies and errors are to be notified immediately to STUDIO JENNY JONES. All Architect's documentation to be read in conjunction with all other project team consultants and specialists drawings & documentation.

Architects & Interior Designers
STUDIO JENNY JONES
62 BRITTON STREET
LONDON
EC1M 5UY
STUDIOJENNYJONES.COM

Revision	Date	Description

Client: ASHFORD-RUSSELL	SJJ Ref: 2144	Drawing Title: **Existing Roof Plan**		Scale: As noted @ A1	Date: 21/06/2023
Project Details: New Leaze Farm, East Knoyle SP3 6AU		Status: PLANNING	Drawn By: ML /JJ	Checked: SJJ	Drawing Reference: **2144_NLF_03_011**