

STREET (South) ELEVATION - scale 1:100

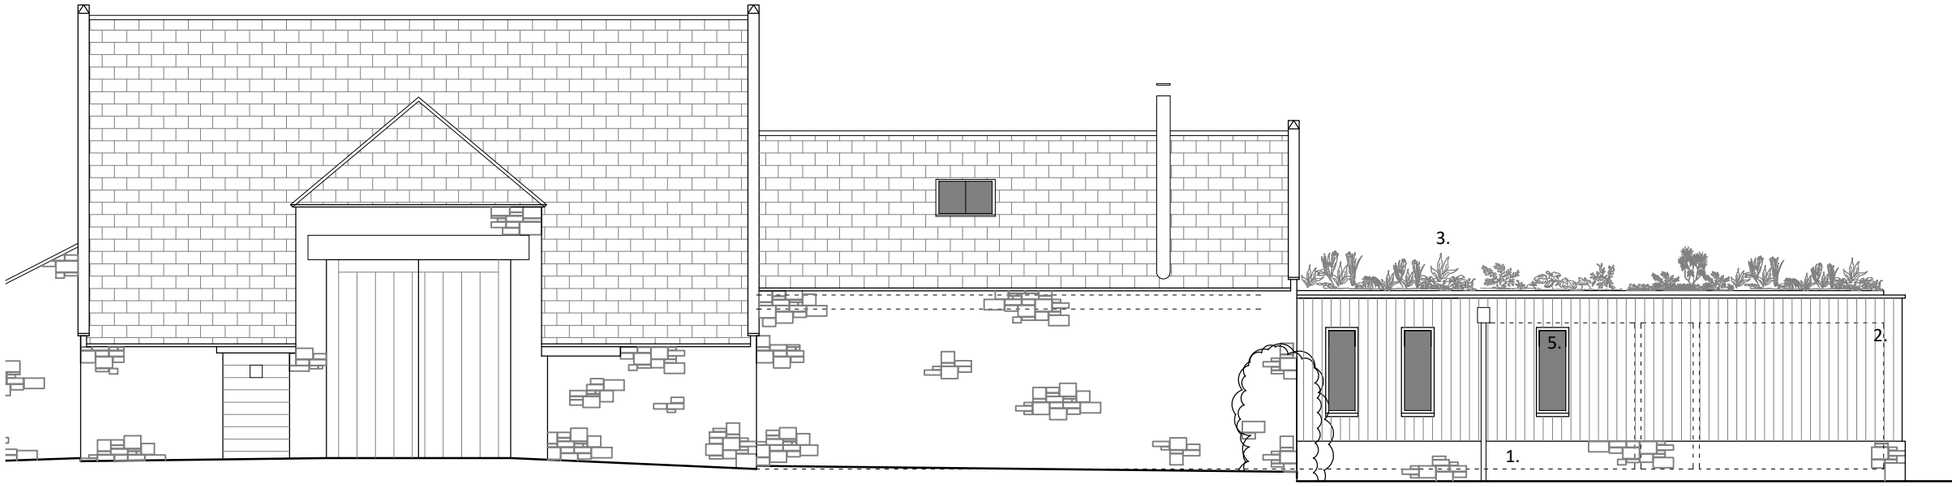

REAR (North) ELEVATION - scale 1:100

MATERIAL SCHEDULE

WALLS

(1) Rubble stone walling recovered from onsite source
(2) untreated waney edge oak boarding

ROOF

(3) Green roof (semi intensive)
(4) Natural Slate

WINDOWS& DOORS

(5) clear treated oak

(6) Black metal gutters and downpipes

1:100 0 0.5 1.0 1.5 2.0 2.5

ISSUED FOR PLANNING

CLIENT	Mr & Mrs Werran
PROJECT	Vineyard Cottage, Little Ahsley
DRWG TITLE	Proposed Elevations Sheet 01
DRWG NO	A17 22 46 P03 Rev F
DRAWN	NB
SCALE	1:100 @ A3
DATE	10.12.22
CHK'D	NB

atelier 17 ltd
Atelier 17 Ltd, 28 Southleigh, Bradford On Avon, BA15 2EQ
mail@atelier17.co.uk W.www.atelier17.co.uk T.(01225) 862900 F.(01225) 862900

This drawing is copyright. Only figured dimensions to be used.
Contractors to check all dimensions before proceeding DO NOT SCALE

Proposed Drawings - Vine Yard Cottage, Little Ashley