Location Plan

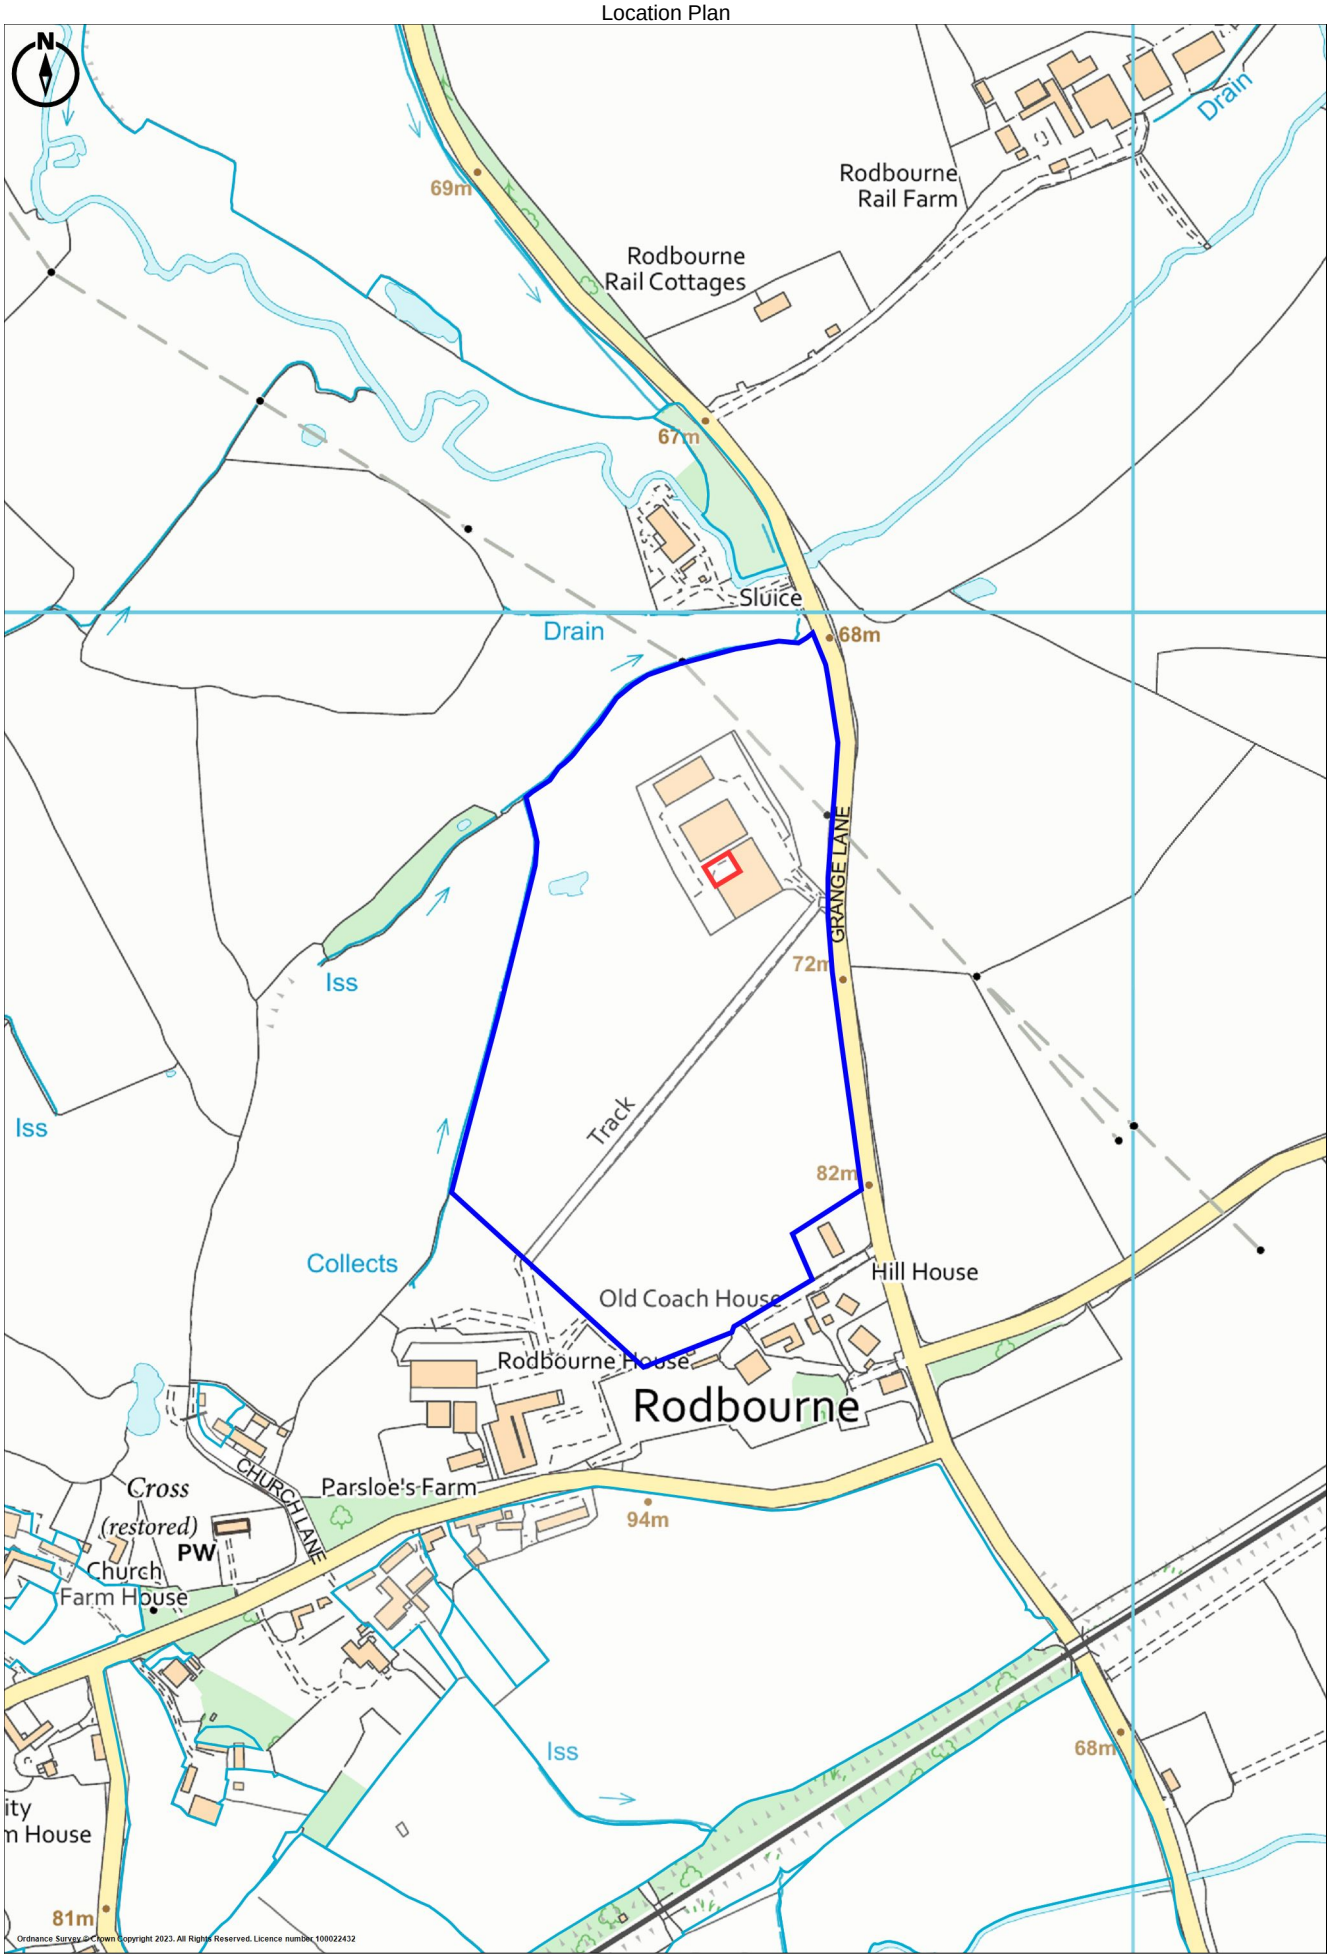

Promap
LANDMARK INFORMATION

Ordnance Survey © Crown Copyright 2023. All Rights Reserved.
Licence number 100022432
Plotted Scale - **1:5000**. Paper Size - **A4**

AJW
LAND & DEVELOPMENT