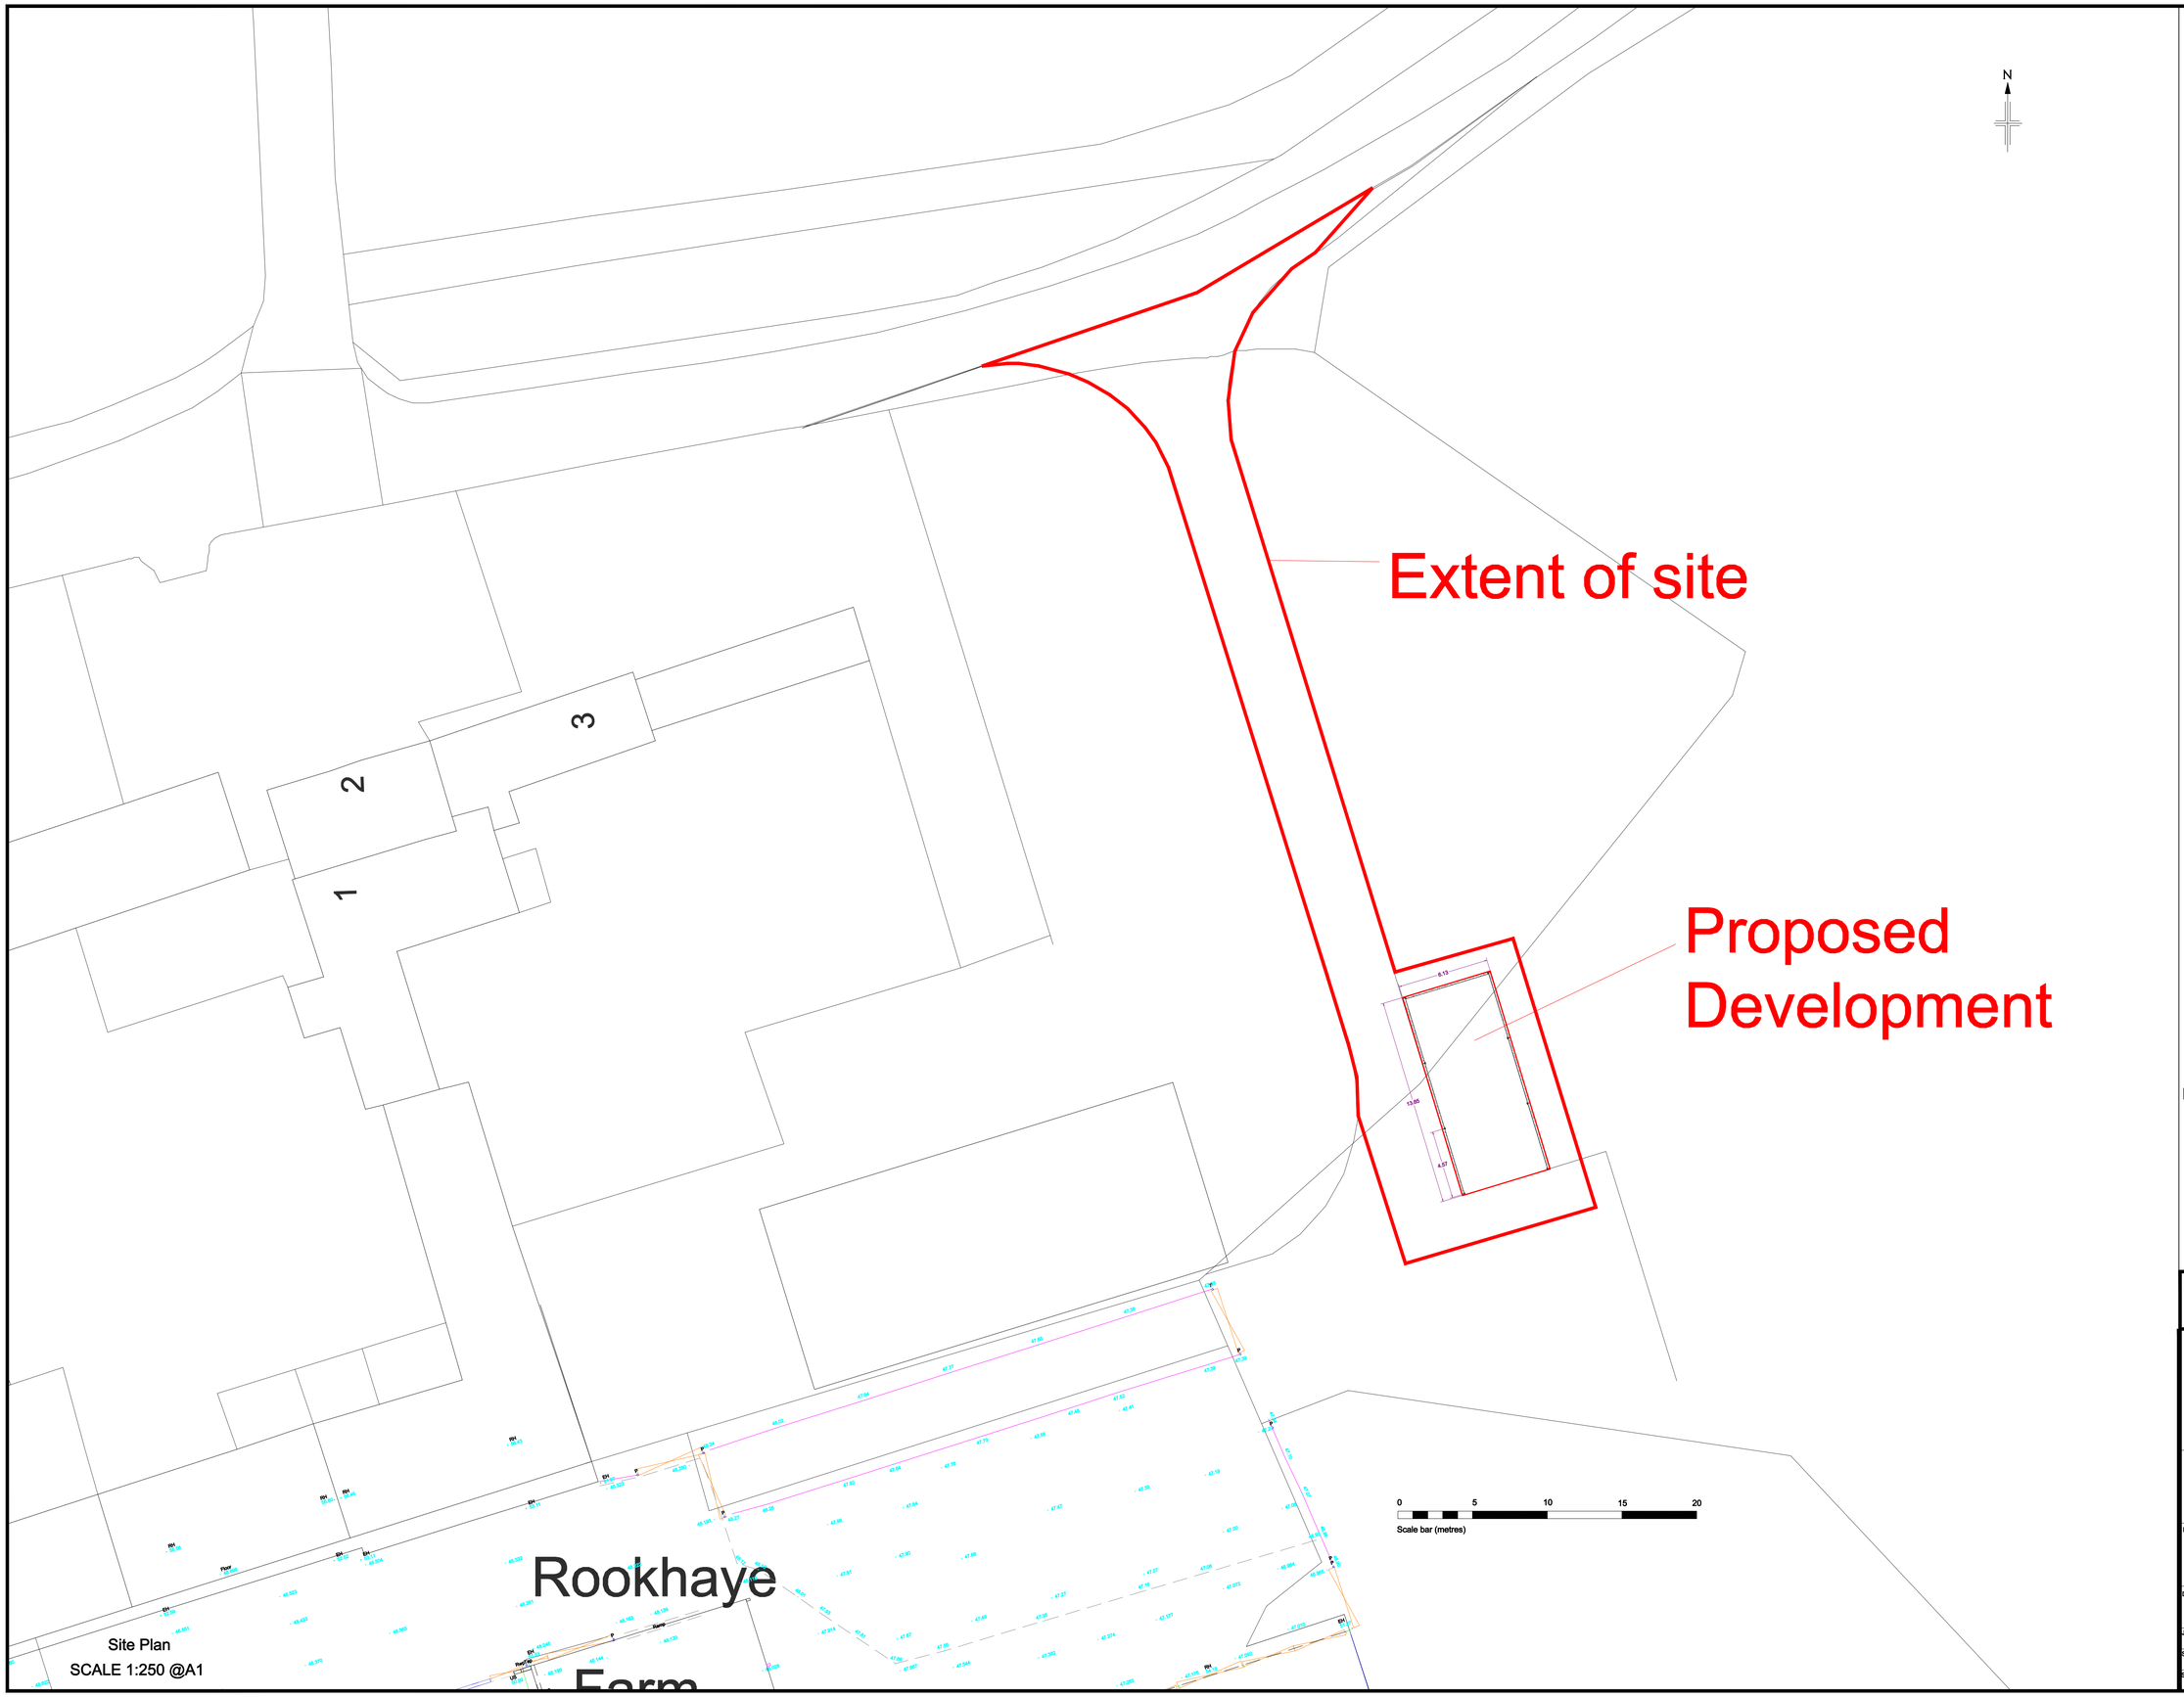

Site Plan
SCALE 1:250 @A1

Revisions

Notes:

All Critical Dimensions to be Site Checked Prior To Design or Fabrication
Site Measurements should be taken for Confirmation

CONSULTANT
Mr T McKendrick
The Dairy Group Ltd
New Agriculture House
Blackbrook Park Avenue
Taunton
TA1 2PX
Email: tim.mckendrick@the dairygroup.co.uk

CLIENT
Alex Rawle

LOCATION
Rookhaye Farm
Bowerchalke
Salisbury
SP5 5BT

DRAWING TITLE
Site Plan

JOB NO.	DRAWING NO. RookhayeChoppedStraw_WORK_002.dwg
SHEET SIZE A1-Paperspace	REVISION SUFFIX

SCALE	DATE	DRAWN	CHECKED
1:250	July 2023	July 2023	