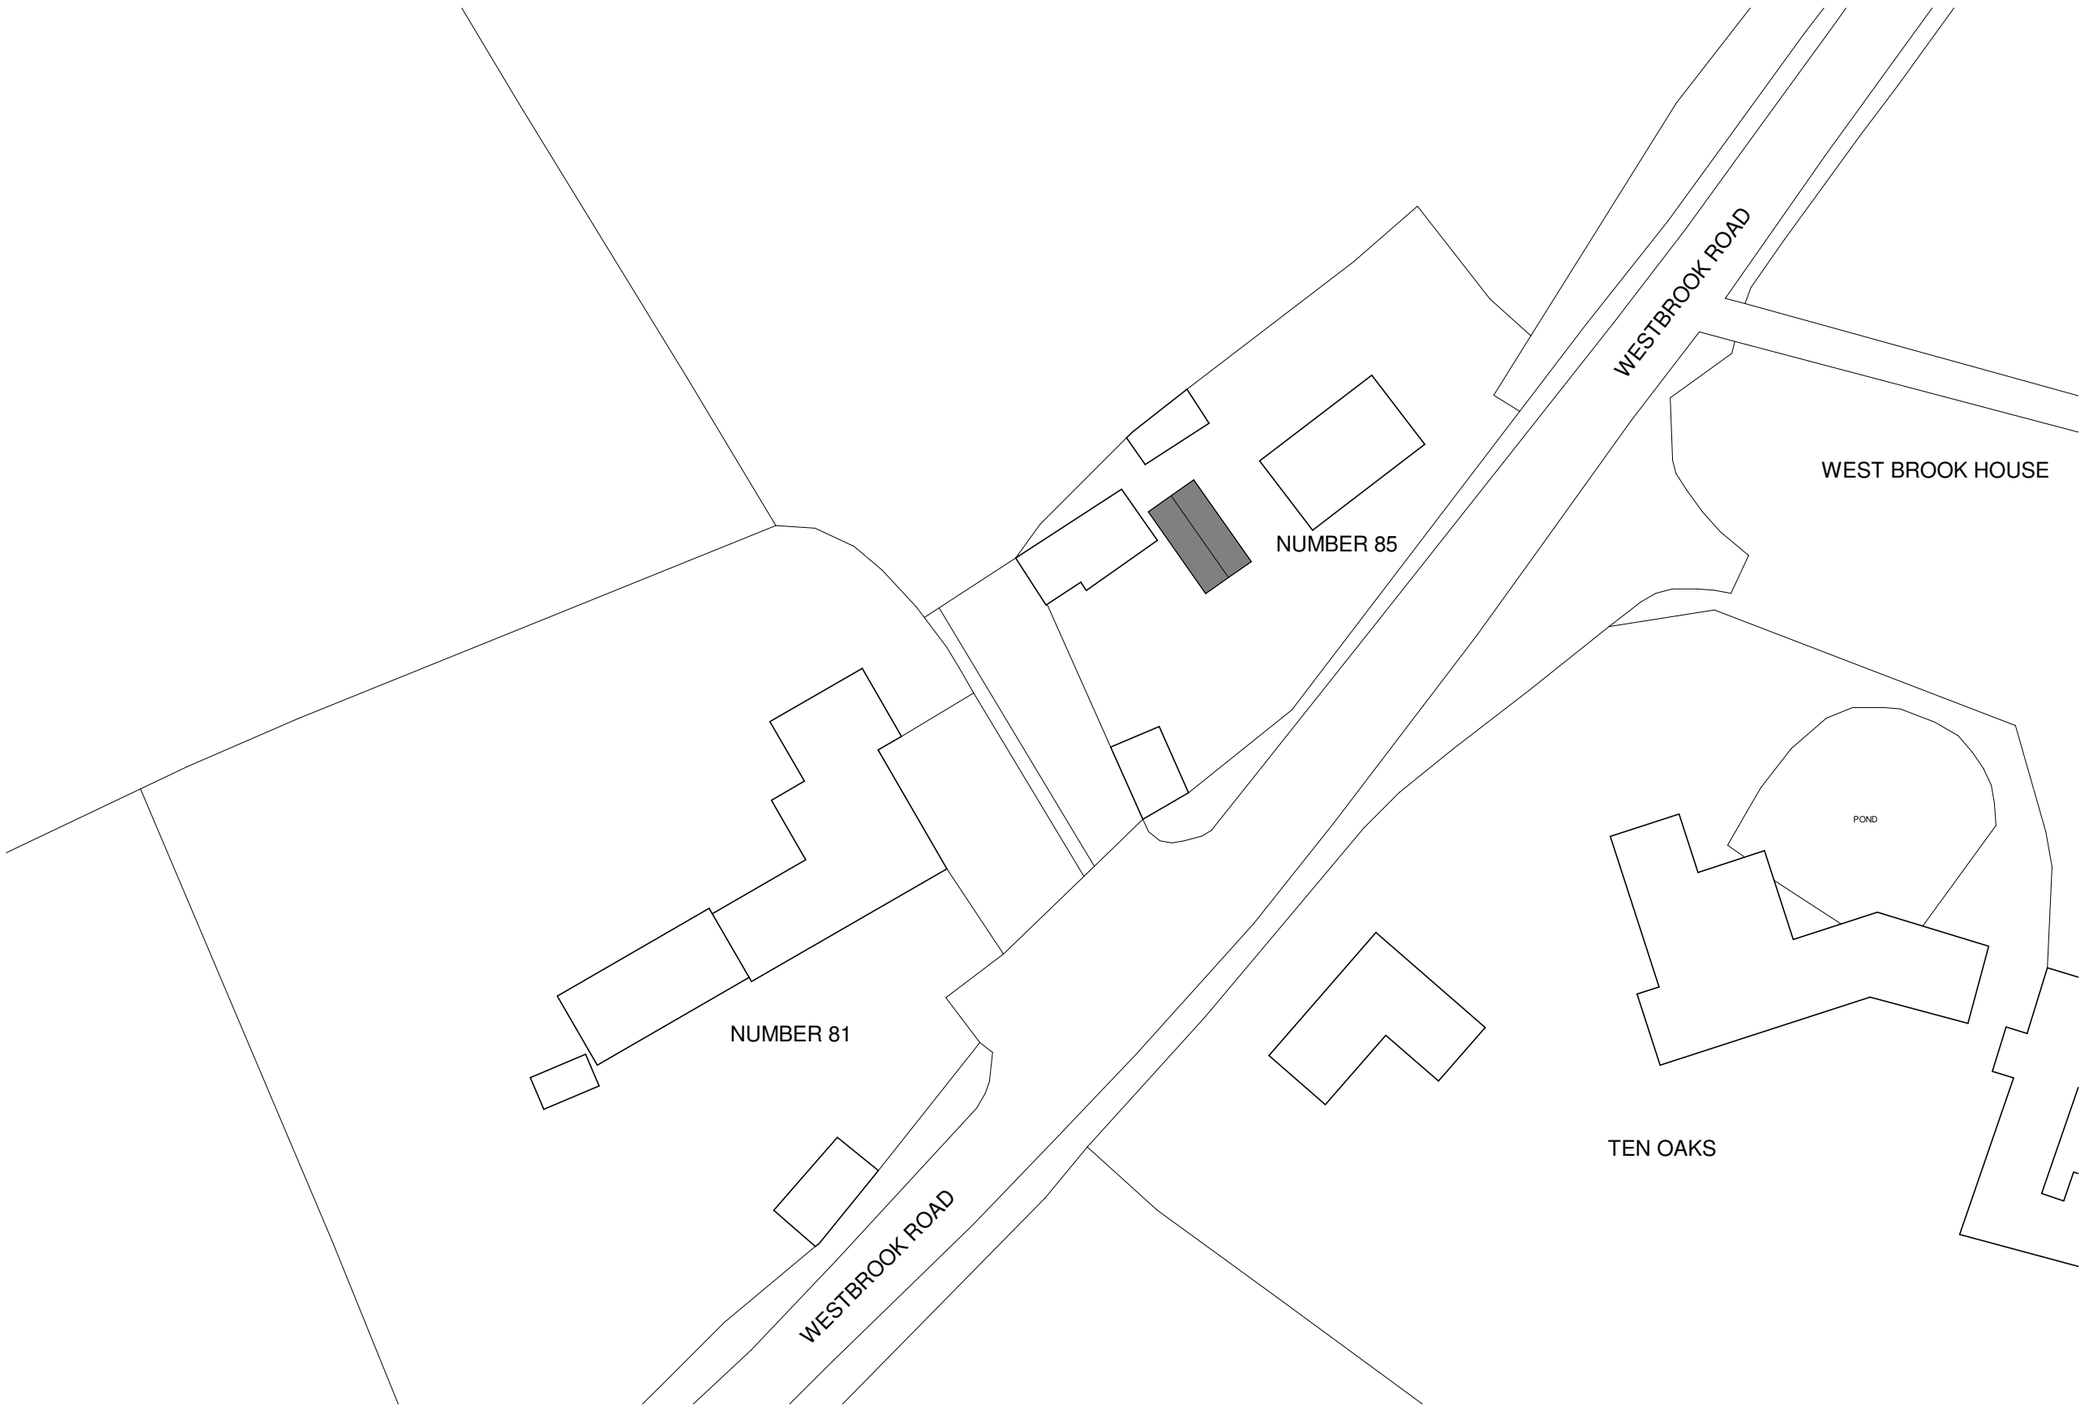

BLOCK PLAN
1 : 500

NORTH

0 5 10 15 20m
1:500

REVISION	DATE	NOTES
A	18/07/23	INITIAL ISSUE

TOWN AND COUNTRY PLANNING DEVELOPMENT CONSULTANTS

LPC (TRULL) LTD.
TRULL, TETBURY, GLOUCESTERSHIRE, GL88SQ
TEL : 01285841433 EMAIL : ADMIN@LPCTRULL.COM

CLIENT
STEPHANIE GILLINGHAM

PROJECT
85 WESTBROOK, NR BROMHAM, WILTSHIRE, SN15 2EE

DRAWING
EXISTING BLOCK PLAN

DATE : JULY 2023 SCALE @ A3 : 1 : 500

DRAWING NUMBER
LPC 5593 EXS 004 A