

Existing Front Elevation
Scale 1:100



Existing Side Elevation
Scale 1:100



Existing Rear Elevation
Scale 1:100

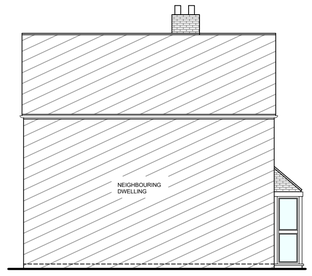

Existing Side Elevation
Scale 1:100

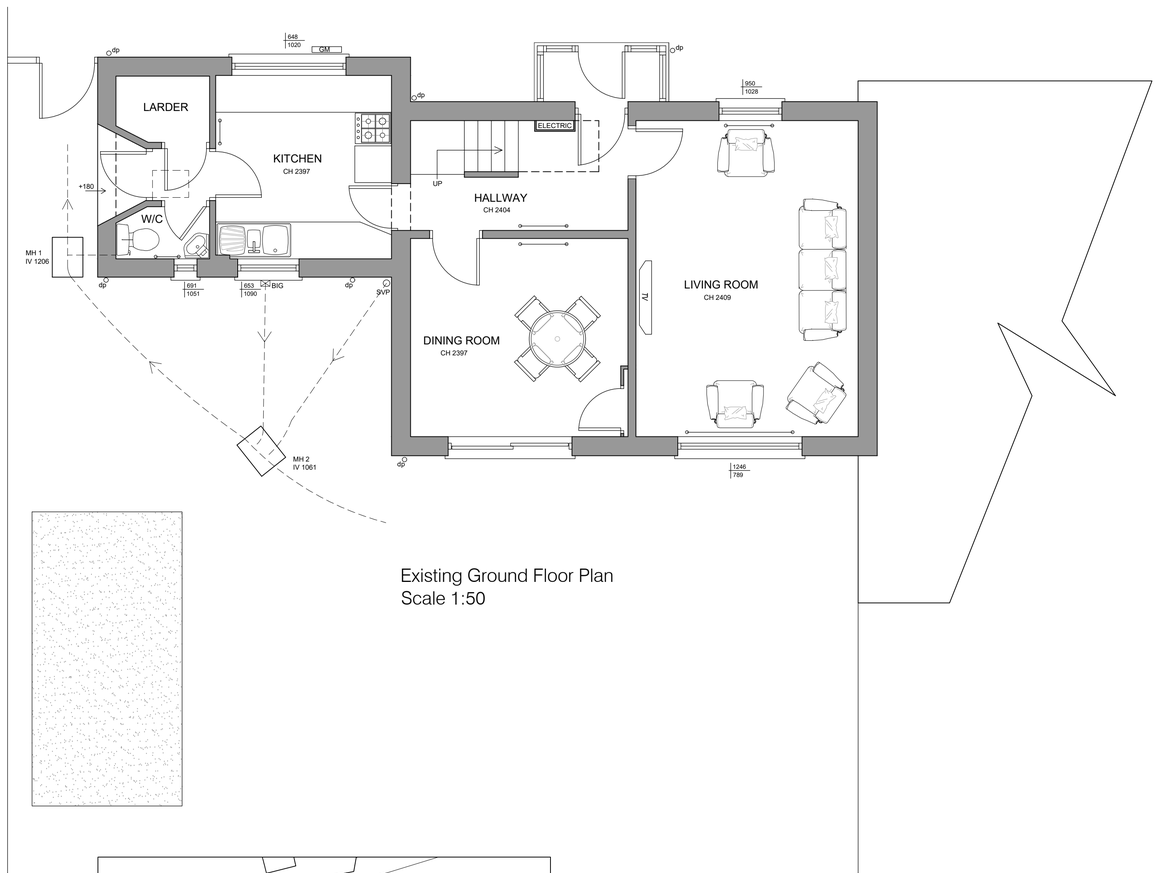

Existing Ground Floor Plan
Scale 1:50

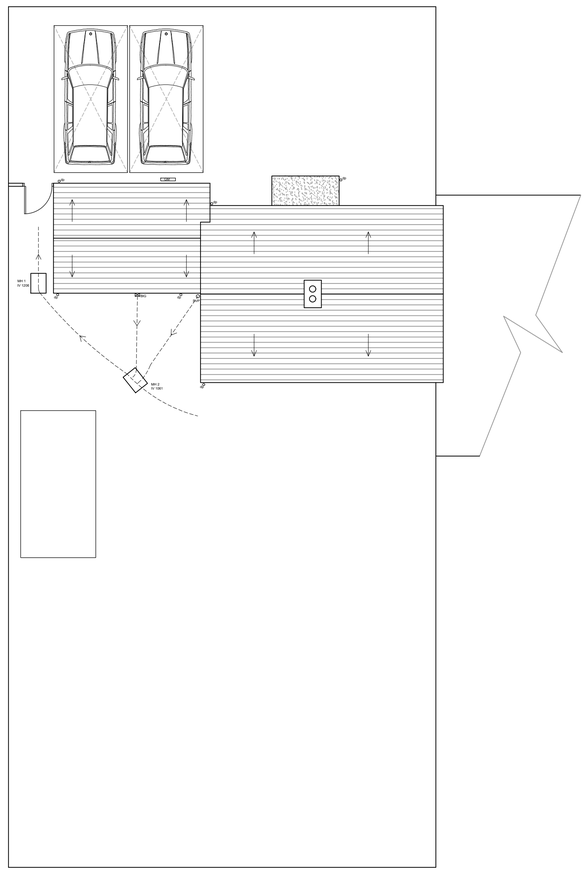

Existing Roof/Site Plan
Scale 1:100

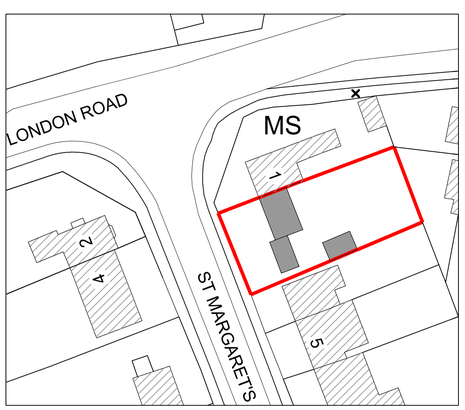

Existing Block Plan
Scale 1:500

North

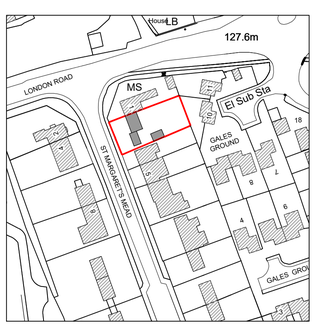

Existing Location Plan
Scale 1:1250

0 1 2 3 4 5
1:100 - Metres

0 1 2
1:50 - Metres

0 5 10 15 20 25
1:500 - Metres

0 10 20 30 40 50 60
1:1250 - Metres

Drawing for Planning Purposes Only. Not to be used for Construction.

Tuttle architectural services

Ground Floor
6 Pelhams Court
Marlborough
Wiltshire SN8 2AG

T. 01672 518 278
E. info@tuttlearchserv.co.uk
facebook.com/tuttlearchserv
W. tuttlearchserv.co.uk

Job Title
Proposed Single Storey Rear Extension & Associated Internal Alterations @ 3 Saint Margaret's Mead, Marlborough, Wiltshire, SN8 4AZ

For Mr & Mrs Cross

Drawing Title
Existing Plans, Elevations, Section, Block & Location Plan

DRAWING NUMBER	REV
3 Saint Margarets Mead - 01	

REVISIONS

SCALE	DATE	DRAWN BY	PAPER SIZE	JOB No.
As Indicated	July 23	CS	A1	1491