0 1 2 3 4 5

Metres – 1:50 @ A1 (1:100 @ A3)

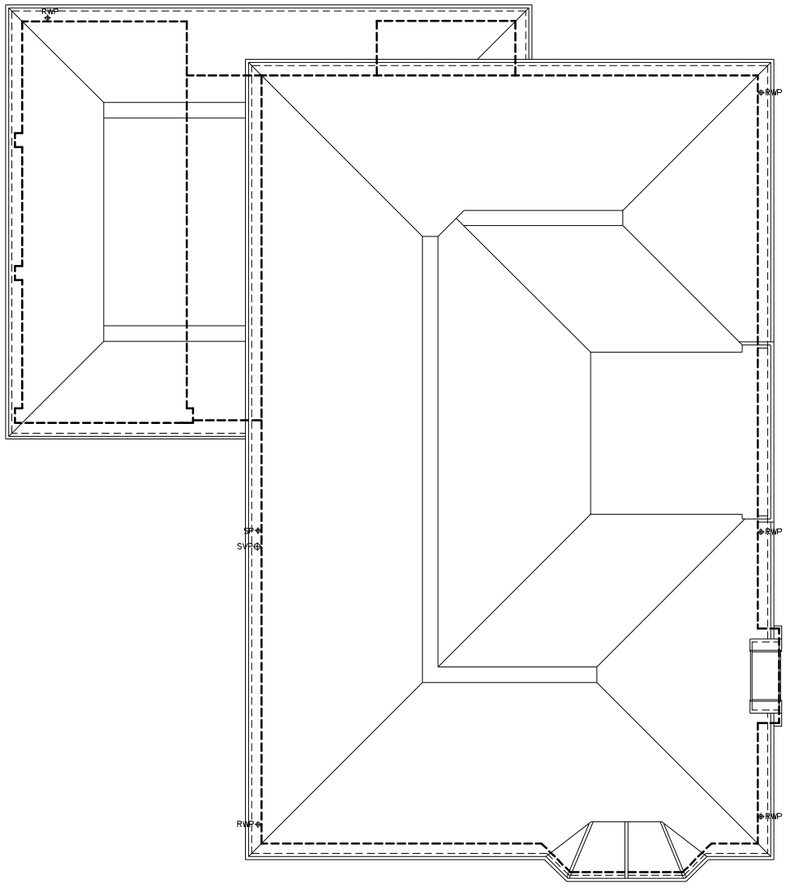

Roof Plan scale 1:50 @ A1 (1:100 @ A3)

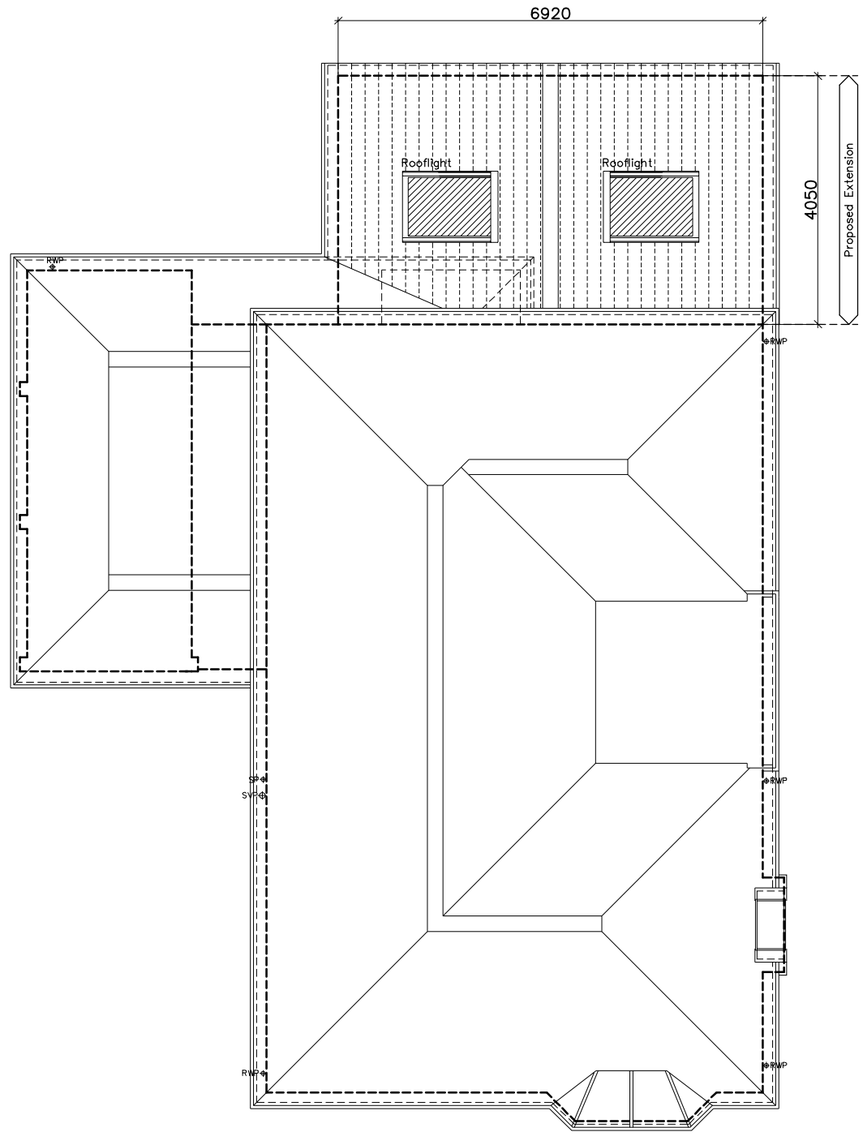

Proposed Roof Plan scale 1:50 @ A1 (1:100 @ A3)

Schedule of Materials

Walls	Facing Brickwork to match existing
Doors & Windows	UPVC or Aluminium Double glazed
Roof	Interlocking Plain tiles. UPVC fascia and soffits to match existing
R W Goods	UPVC to match existing

Legend

- New door
- Walls to be removed
- New wall
- * Obscure glazed

Existing and Proposed Roof Plans for Proposed Extension and Alterations to 2 Harnwood Road, Salisbury

Rev	Revision	Date

Sarum Architecture
Bespoke Architectural Design

33 Old Meadows Walk,
Salisbury, Wiltshire, SP2 8PA

Website: www.sarumarchitecture.co.uk
Email: chris@sarumarchitecture.co.uk
Tel: 01722 238399 Mob: 07979 923861

Project: 2 Harnwood Road Salisbury

Drawing: Survey and Proposed Roof Plans

Client:

Drawing Scale: 1:50 (1:100 @ A3)

Drawing Number: 23/0379/103