All drawings to be read in conjunction with relevant engineer's designs, calculations and specifications and manufacturers specification sheets.
This drawing is to scale for planning purposes. Do not scale this drawing for construction All dimensions to be checked on site before work commences. Any discrepancies should be brought to the designers attention for rectification.

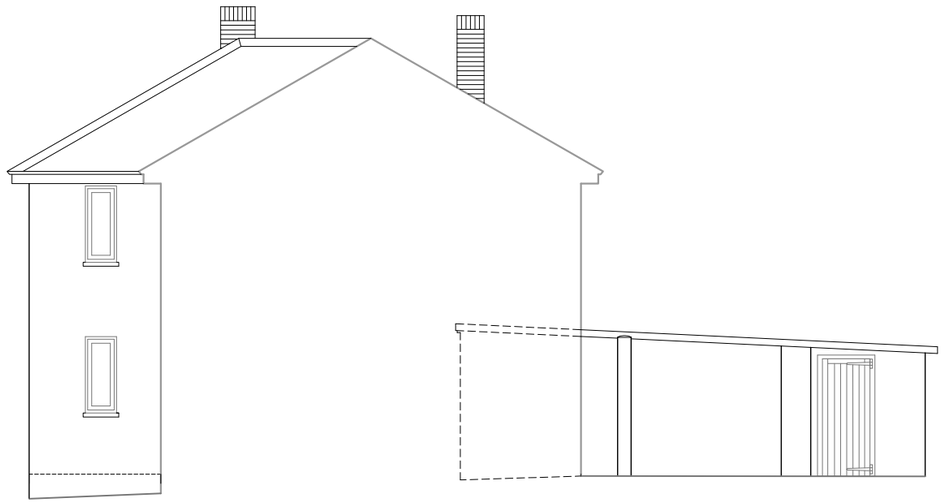

East Elevation



North Elevation

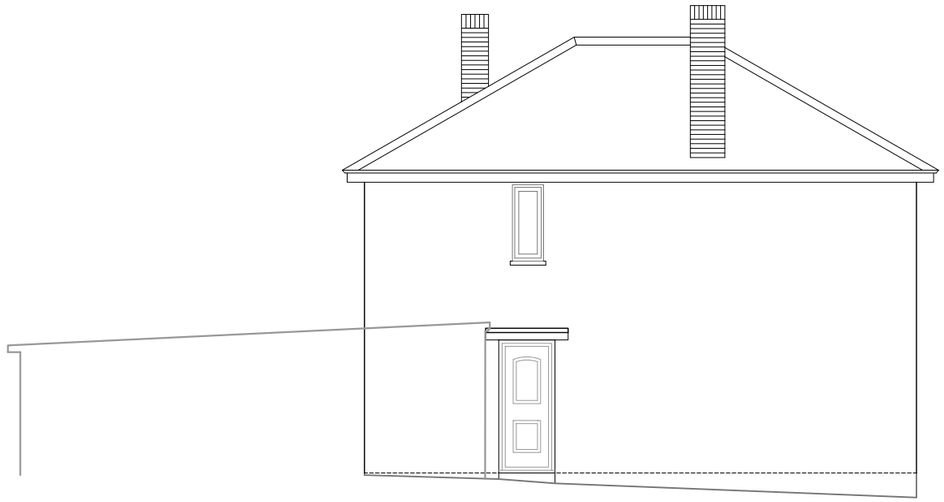

West Elevation

South Elevation remains unchanged the proposed extension can not be seen from the front

-1 0 1 2 3 4 5
Metres

SARSEN DESIGNS
ARCHITECTURAL SERVICES
01722 783296
hp@sarsendesigns.co.uk
www.sarsendesigns.co.uk

CLIENT Rachel Long	TITLE Elevations Existing		REVISION
PROJECT 29 Merrifield Road Ford	DATE 12 July 2023	SCALE 1: 100 @ A3	DWG NO. 29MR07EE PNEX ISSUE

This drawing is the copyright of Sarsen Designs. All rights reserved. Reproduction only to take place with our written authority.