401600m 401700m 401800m 401900m 402000m 402100m

123500m

123400m

123300m

123200m

123100m

123000m

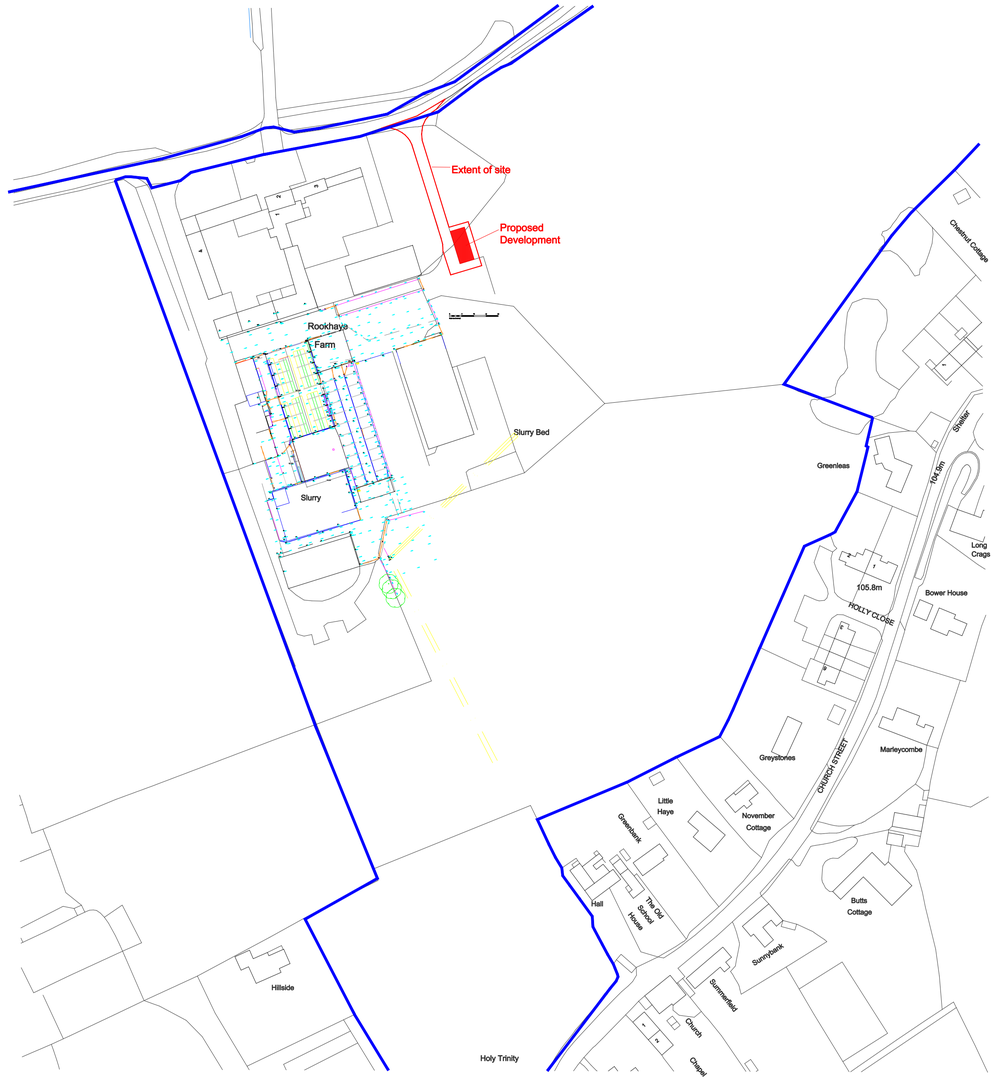

©Crown Copyright and database rights 2018 OS 100019980

Location Plan
SCALE 1:1250 @A1

All Critical Dimensions to be Site Checked Prior To Design or Fabrication
Site Measurements should be taken for Confirmation.

CONSULTANT
Mr T McKendrick
The Dairy Group Ltd
New Agriculture House
Blackbrook Park Avenue
Taunton
TA1 2PX
Email: tim.mckendrick@the dairygroup.co.uk

CLIENT
Alex Rawle

LOCATION
Rookhaye Farm
Bowerchalke
Salisbury
SP5 5BT

DRAWING TITLE
Location Plan

JOB NO.		DRAWING NO. RookhayeChoppedStraw_WORK_001.dwg	
SHEET SIZE A1-Paperspace		REVISION SUFFIX	
SCALE 1:1250	DATE July 2023	DRAWN July 2023	CHECKED