North Elevation

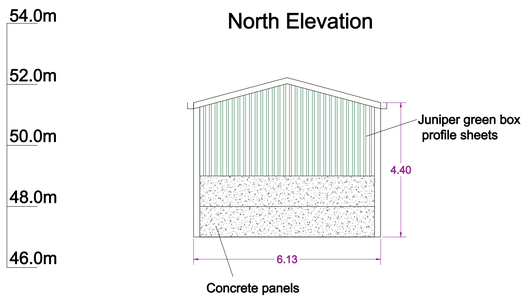

South Elevation

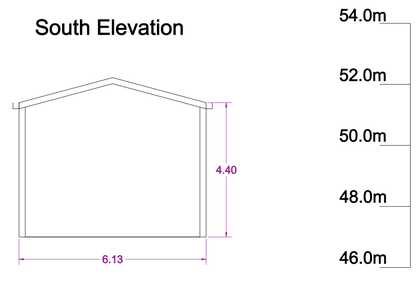

West Elevation

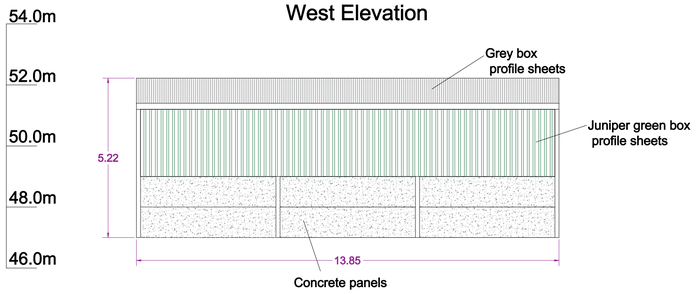

East Elevation

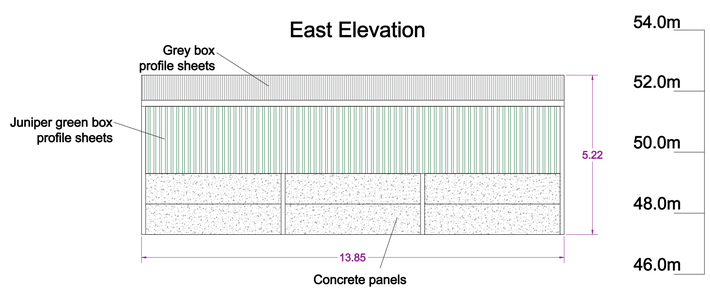

Notes:



All Critical Dimensions to be Site Checked Prior To Design or Fabrication
Site Measurements should be taken for Confirmation

CONSULTANT
Mr T McKendrick
The Dairy Group Ltd
New Agriculture House
Blackbrook Park Avenue
Taunton
TA1 2PX
Email: tim.mckendrick@the dairygroup.co.uk

CLIENT
Alex Rawle

LOCATION
Rookhaye Farm
Bowerchalke
Salisbury
SP5 5BT

DRAWING TITLE
Elevations

JOB NO.		DRAWING NO. RookhayeChoppedStraw_WORK_004.dwg	
SHEET SIZE A1-Paperspace		REVISION SUFFIX Rev A	
SCALE 1:100	DATE July 2023	DRAWN July 2023	CHECKED

Elevations
SCALE 1:100 @A1