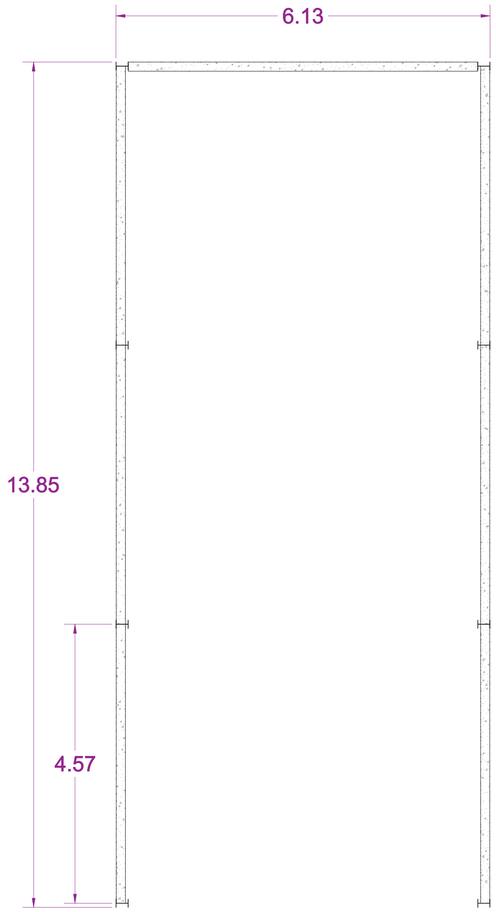

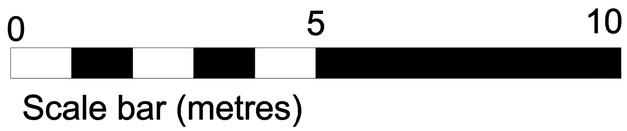

Floor Plan

SCALE 1:50 @A1

Notes:

All Critical Dimensions to be Site Checked Prior
To Design or Fabrication
Site Measurements should be taken for Confirmation

CONSULTANT
Mr T McKendrick
The Dairy Group Ltd
New Agriculture House
Blackbrook Park Avenue
Taunton
TA1 2PX
Email: tim.mckendrick@the dairygroup.co.uk

CLIENT
Alex Rawle

LOCATION
Rookhaye Farm
Bowerchalke
Salisbury
SP5 5BT

DRAWING TITLE
Floor Plan

JOB NO.		DRAWING NO. RookhayeChoppedStraw_WORK_003.dwg	
SHEET SIZE A1-Paperspace		REVISION SUFFIX	
SCALE 1:50	DATE July 2023	DRAWN July 2023	CHECKED