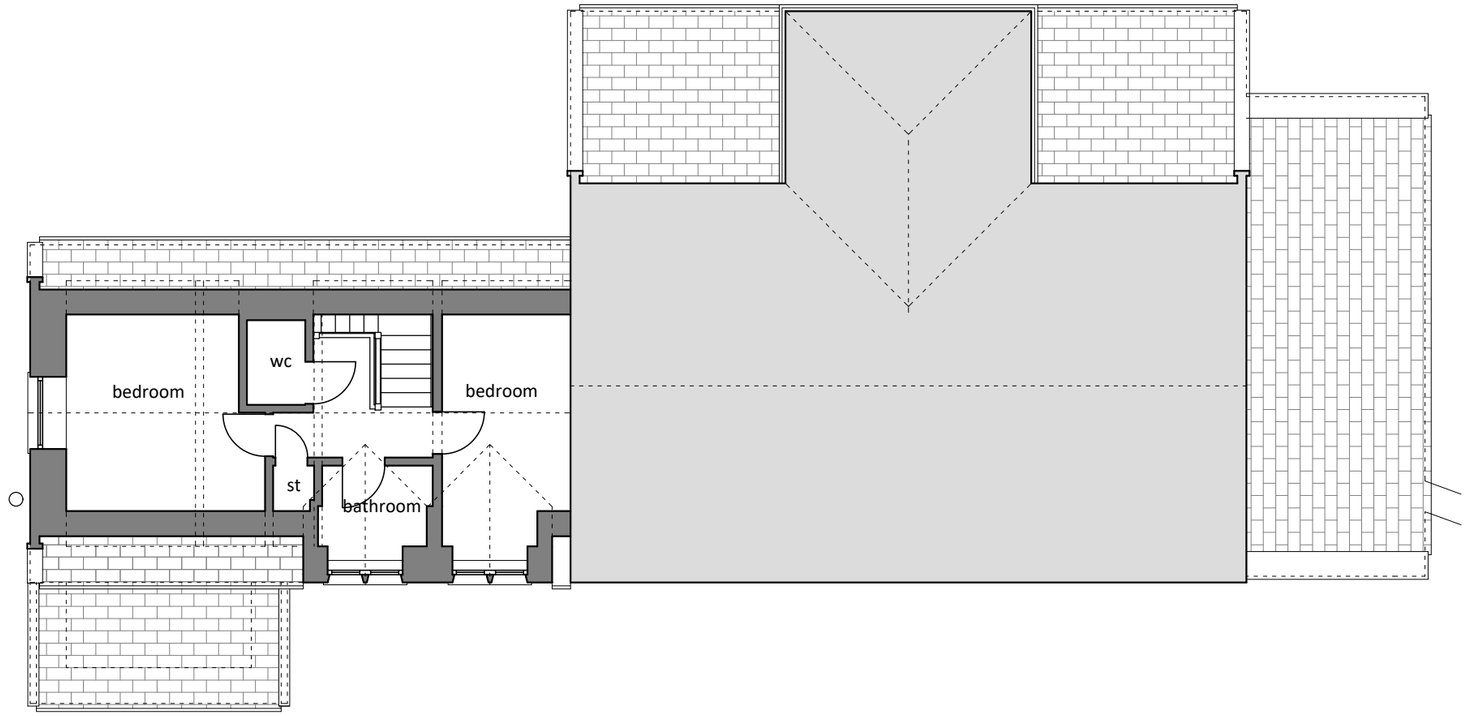

FIRST FLOOR PLAN - scale 1:100

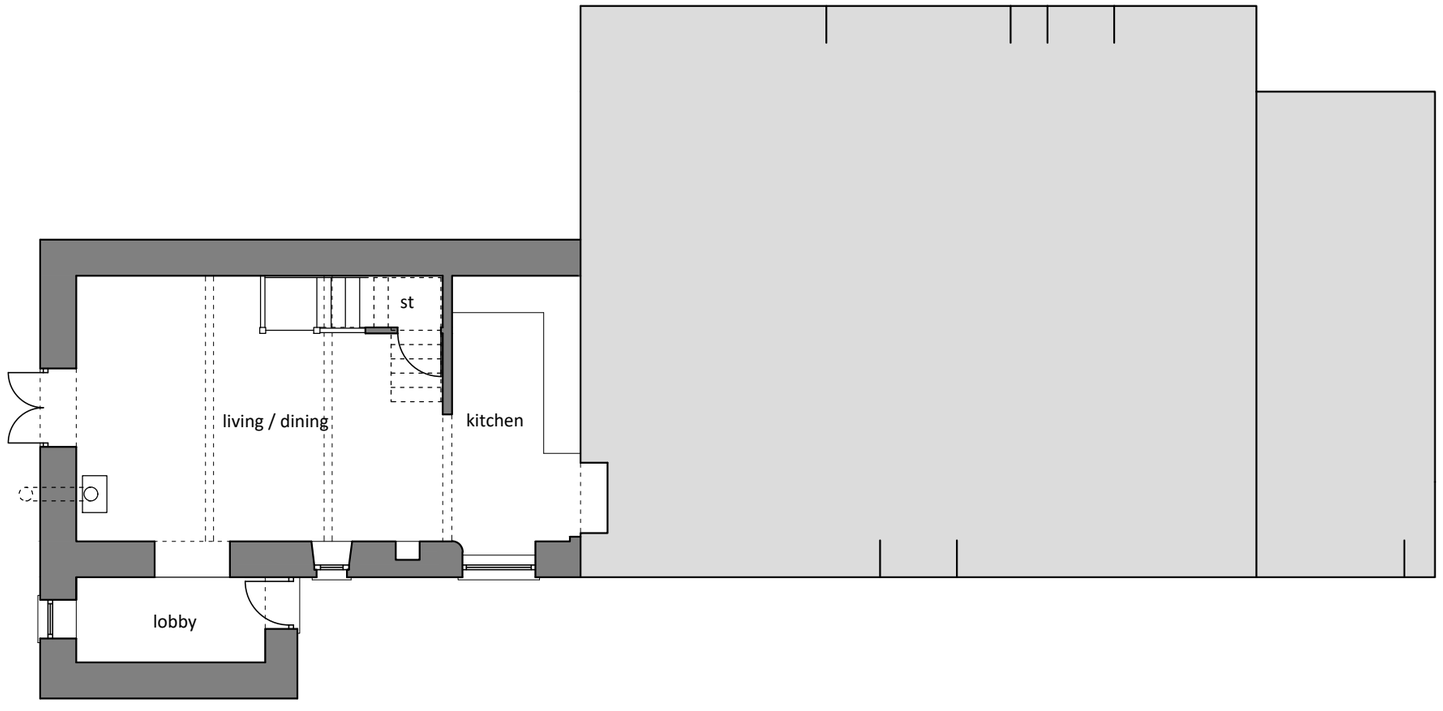

GROUND FLOOR PLAN - scale 1:100

Existing Drawings - Vineyard Cottage, Little Ashely

1:100 0 0.5 1.0 1.5 2.0 2.5

ISSUED FOR PLANNING

CLIENT	Mr & Mrs Werran
PROJECT	Vineyard Cottage, Little Ashley
DRWG TITLE	Existing Floor Plans
DRWG NO	A17 22 20 S03
DRAWN	NB
SCALE	1:100 @ A3
DATE	14.11.22
CHK'D	NB

atelier 17 ltd
Atelier 17 Ltd, 28 Southleigh, Bradford On Avon, BA15 2EQ
mail@atelier17.co.uk W.www.atelier17.co.uk T.(01225) 862900 F.(01225) 862900

This drawing is copyright. Only figured dimensions to be used.
Contractors to check all dimensions before proceeding DO NOT SCALE