All drawings to be read in conjunction with relevant engineer's designs, calculations and specifications and manufacturers specification sheets.
This drawing is to scale for planning purposes. Do not scale this drawing for construction All dimensions to be checked on site before work commences. Any discrepancies should be brought to the designers attention for rectification.

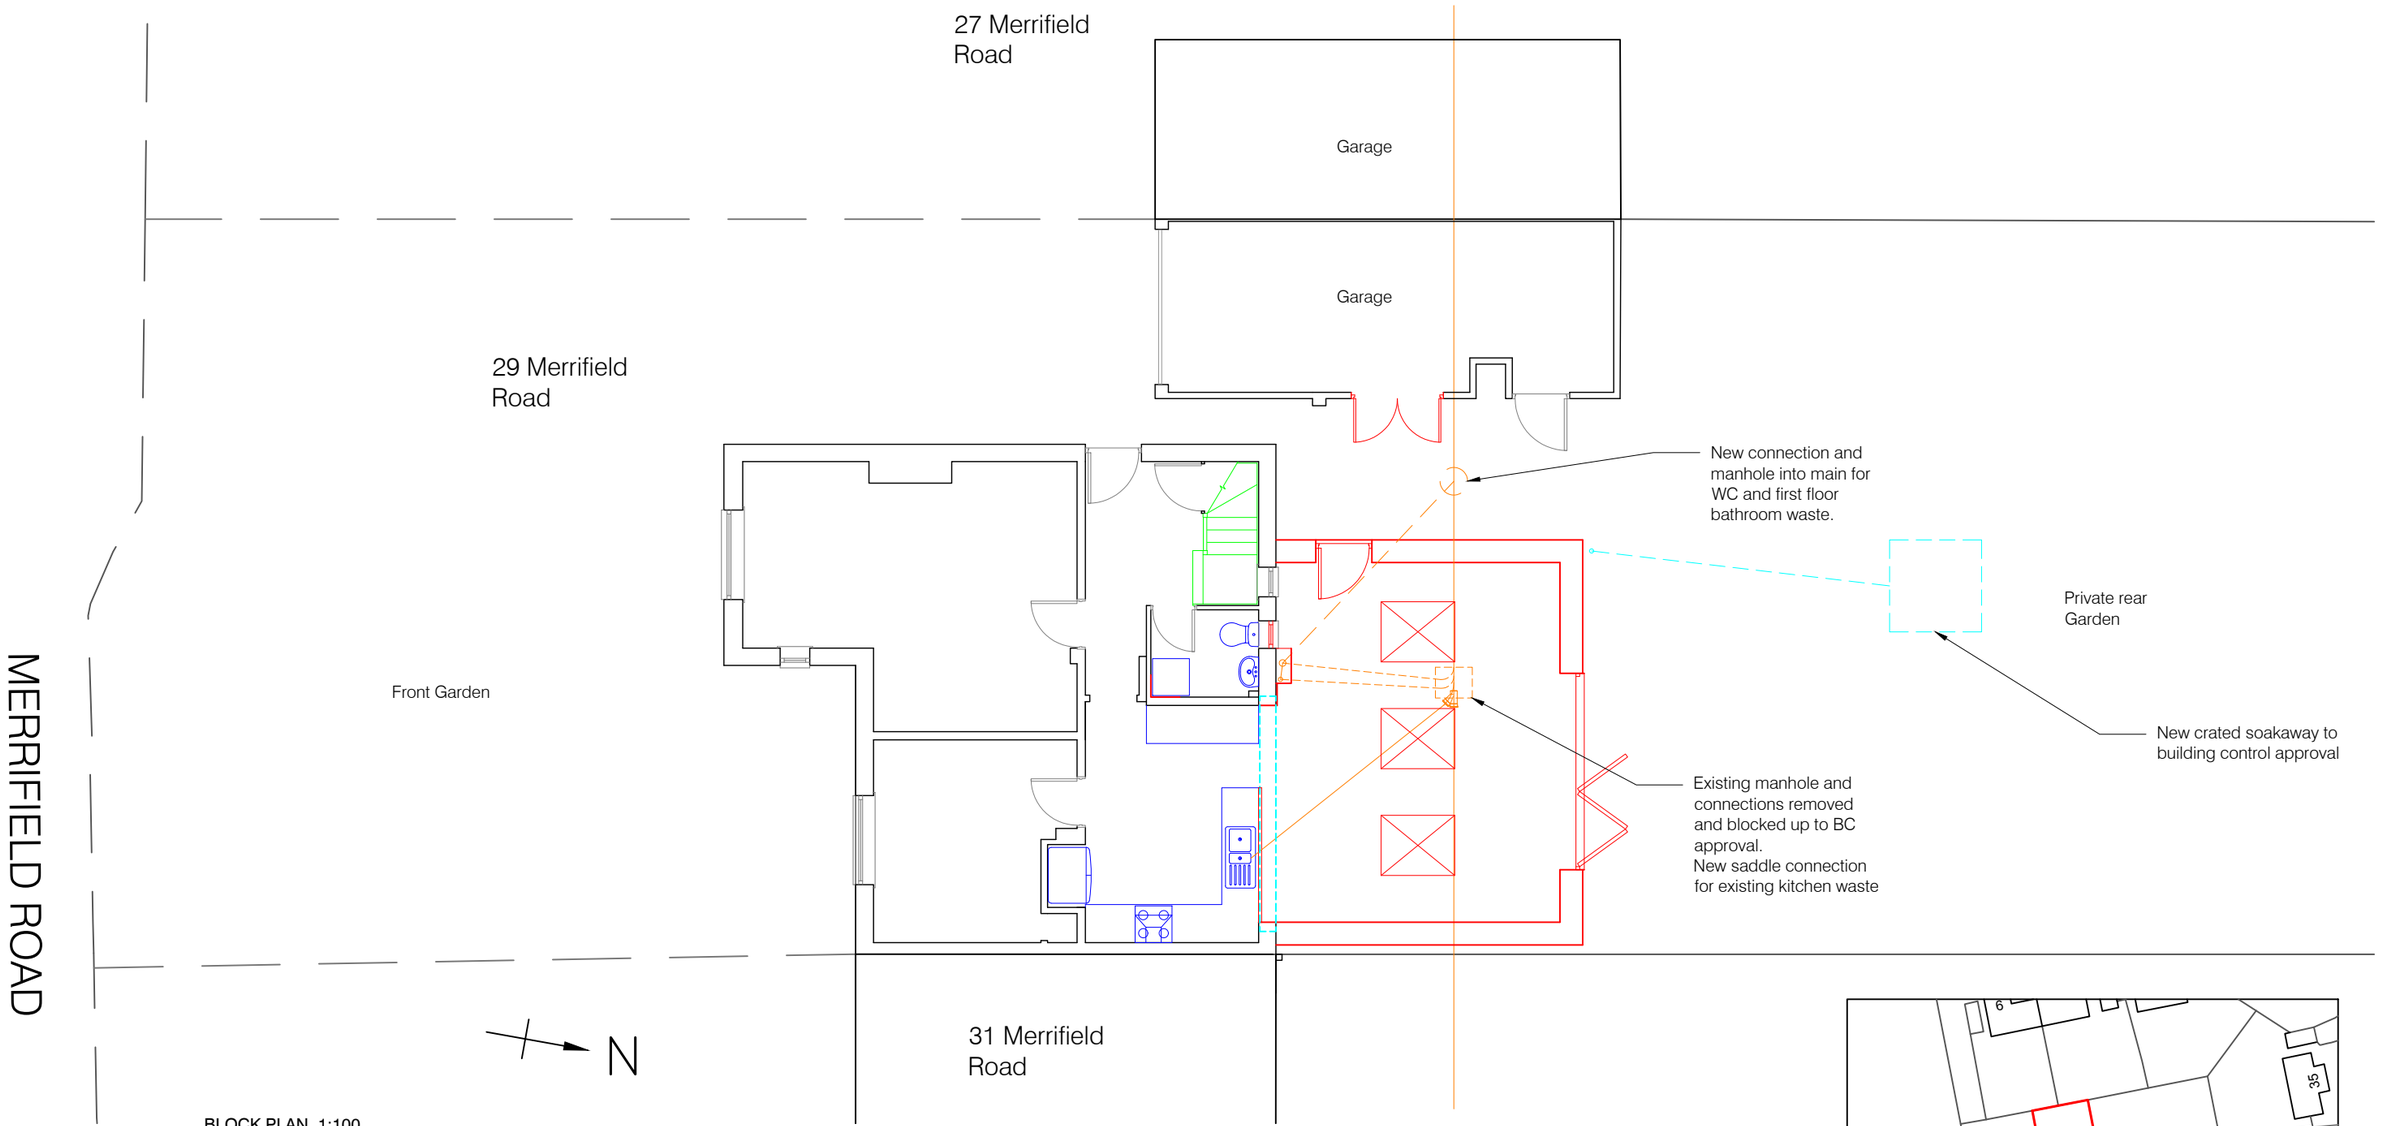

BLOCK PLAN 1:100

-1 0 1 2 3 4 5
Metres

RAINWATER DRAINAGE
New rainwater goods to be 100 mm uPVC gutters to match existing connected into 68 mm dia. uPVC downpipes, in positions shown. Rainwater taken to new soakaway

FOUL DRAINAGE
New connections to existing main to Building control and Wessex Water approval

LOCATION PLAN 1:1250

-10 0 10 20 30 40 50
Metres

N

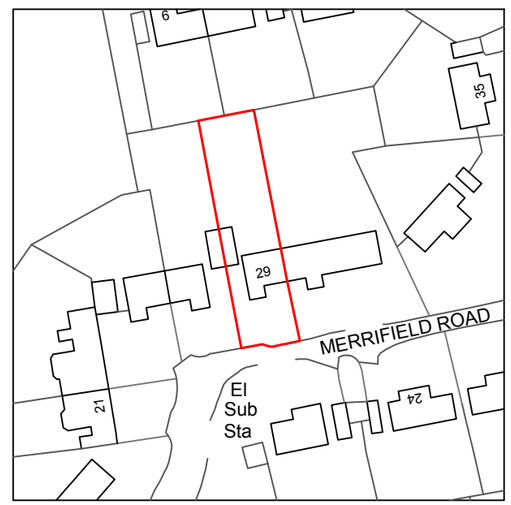

© Crown Copyright and database rights 2023 OS 100035409
Reproduction in whole or in part is prohibited without the prior permission of Ordnance Survey.

SARSEN DESIGNS
ARCHITECTURAL SERVICES
01722 783296
hp@sarsendesigns.co.uk
www.sarsendesigns.co.uk

CLIENT Rachel Long	TITLE Block Plan		REVISION
PROJECT 29 Merrifield Road Ford	DATE 23 July 2023	SCALE 1: 100 and 1:1250 @ A3	DWG NO. 29MR04BP DRAFT

This drawing is the copyright of Sarsen Designs. All rights reserved. Reproduction only to take place with our written authority.