All drawings to be read in conjunction with relevant engineer's designs, calculations and specifications and manufacturers specification sheets.
This drawing is to scale for planning purposes. Do not scale this drawing for construction All dimensions to be checked on site before work commences. Any discrepancies should be brought to the designers attention for rectification.

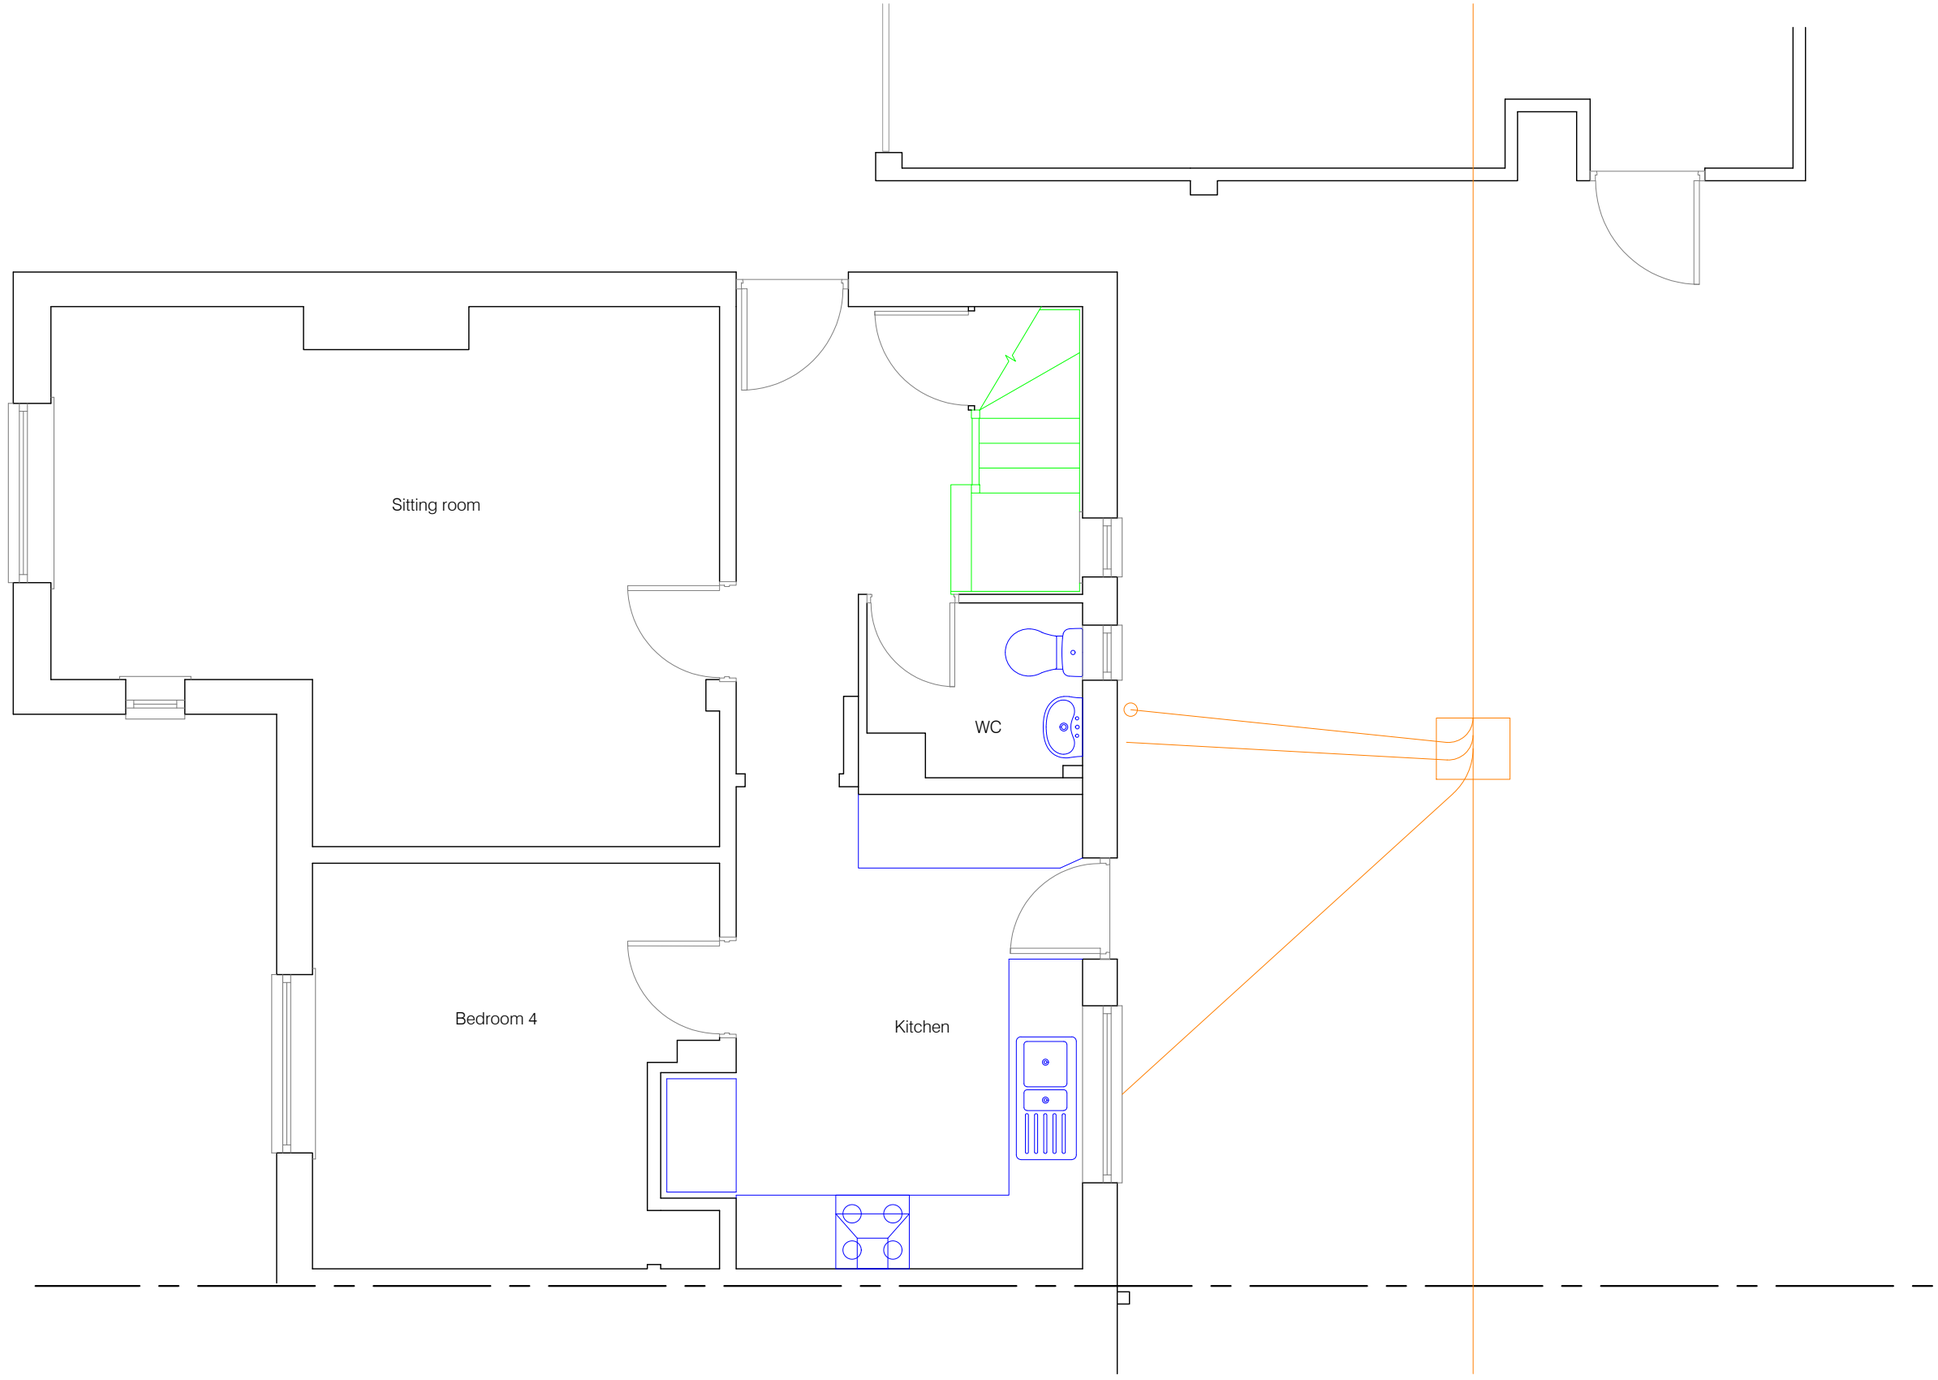

-1 0 1 2 3 4 5

Metres

SARSEN DESIGNS
ARCHITECTURAL SERVICES

01722 783296
hp@sarsendesigns.co.uk
www.sarsendesigns.co.uk

CLIENT Rachel Long	TITLE Floor Plan Existing		REVISION
PROJECT 29 Merrifield Road Ford	DATE 25 May 2023	SCALE 1: 50 @ A3	DWG NO. 29MR0FPE PNEX ISSUE

This drawing is the copyright of Sarsen Designs. All rights reserved. Reproduction only to take place with our written authority.