

Notes

Report any discrepancies to the author.


This drawing is copyrighted to Temple Ford Design LTD.

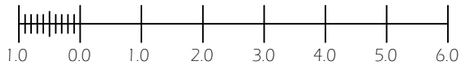

Scale 1/100 (in metres)

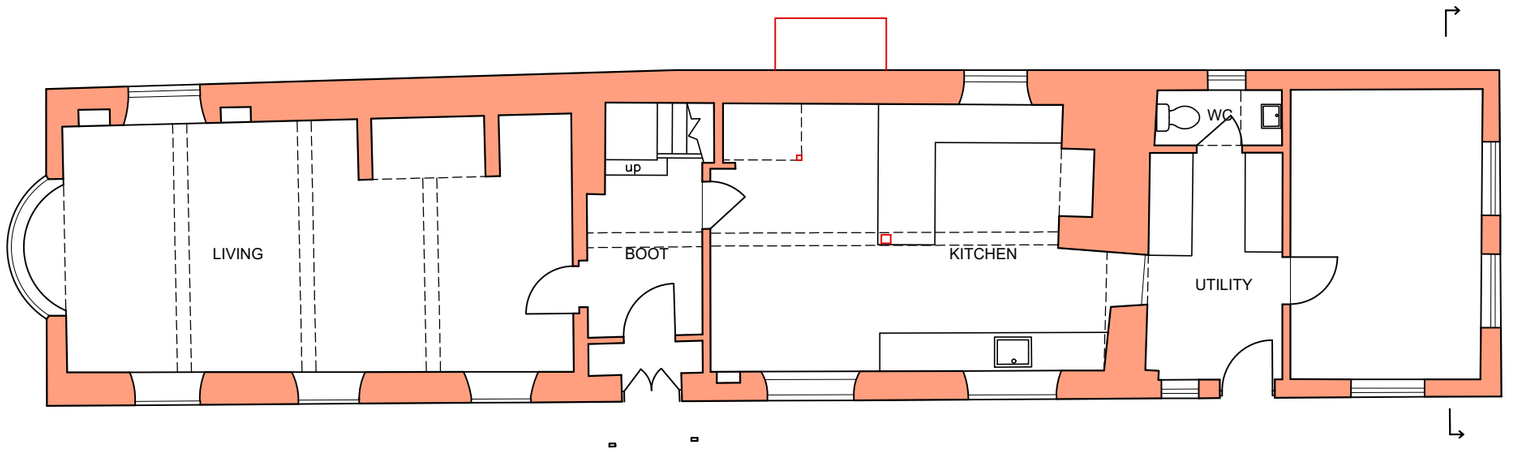

GROUND FLOOR PLAN

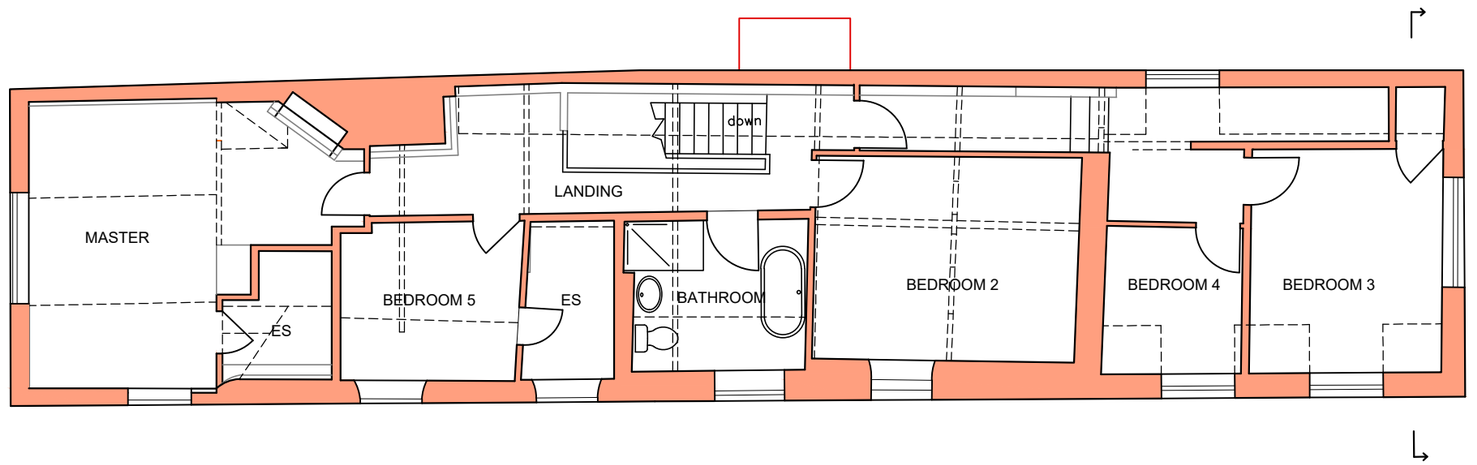

FIRST FLOOR PLAN

Revision Notes:

Rev:	Date:	Description:
A	13 12 22	Updated drawing
B	12 07 23	Client changes

Date: December 2022

Scale @ A3: 1/100

Drawing Status:	Drawn:	Checked:
Design	JC	dmm

Project: Extension and Alterations to Brook Cottage, Shrewton

Drawing Title: Ground and First Floor Plans as Existing

Client: Mr J Chance ~

Project:	Dwg No:	Rev:
2063	901	B

Temple Ford Design Ltd
architects

T 023 8027 6393
E templeforddesign@gmail.com W templeforddesign.co.uk