NOTES:
THIS DRAWING IS COPYRIGHT OF THE ARCHITECTS AND MUST NOT BE USED WITHOUT THEIR PERMISSION. ALL DIMENSIONS TO BE CHECKED ON SITE. DISCREPANCIES AND OMISSIONS TO BE REPORTED IMMEDIATELY TO THE ARCHITECT.

relphross partnership architects



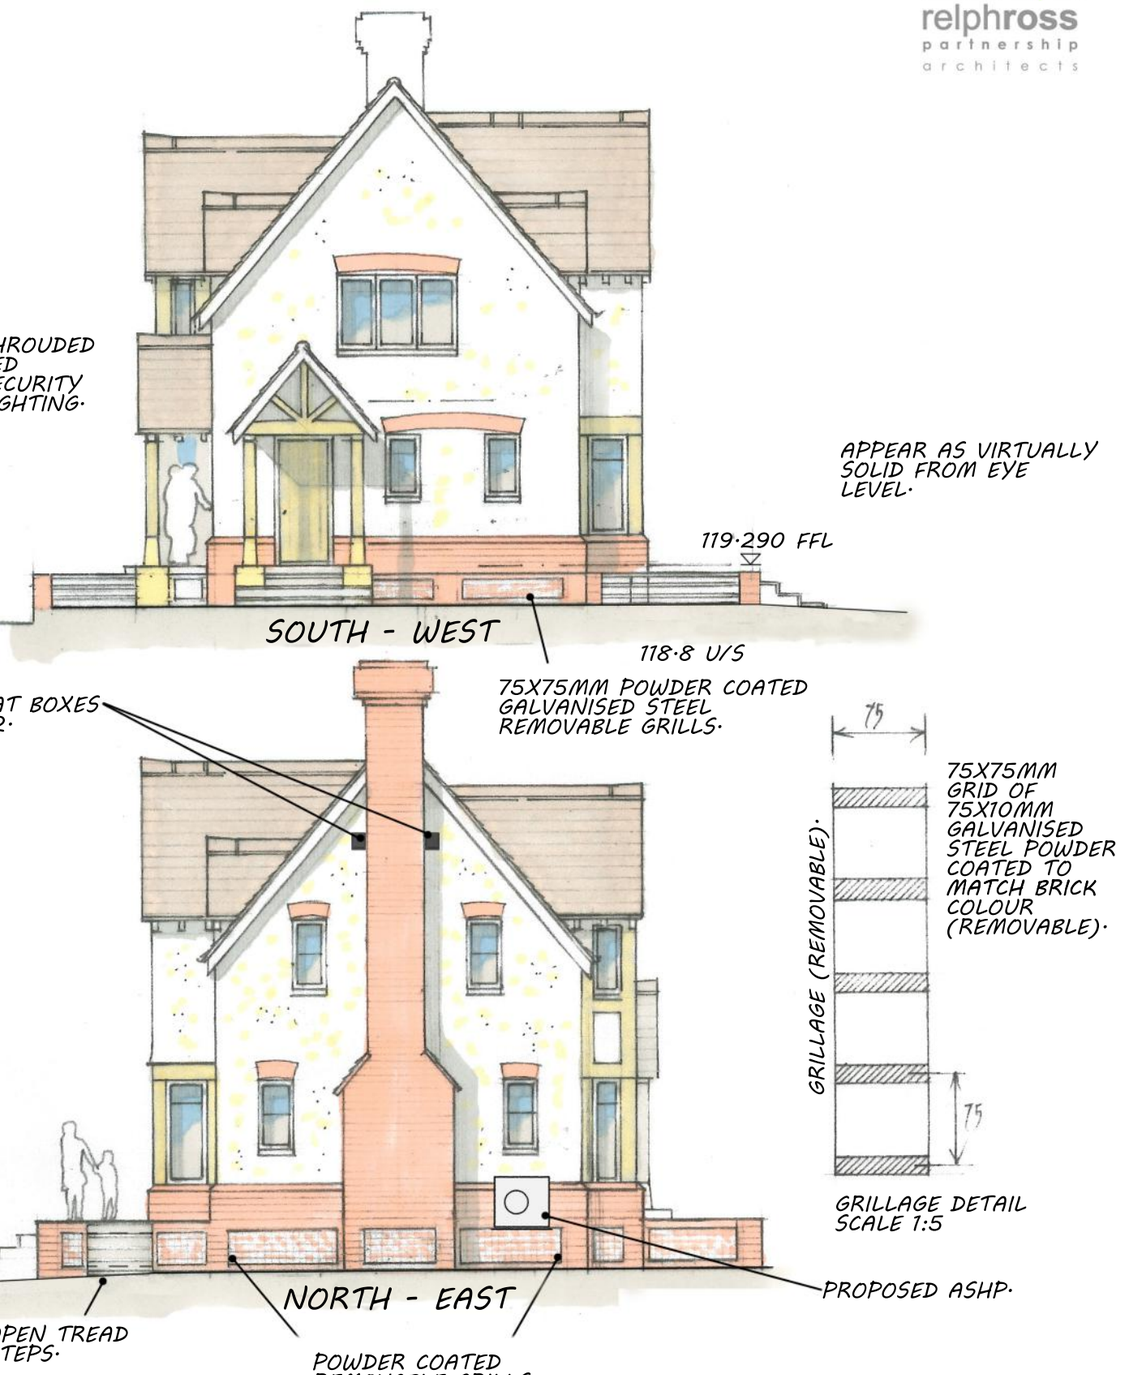

REV C - ASHP ADDED/PV PANELS OMITTED - 21/07/23
REV B - PV PANELS ADDED - 07/06/23
REV A - SECURITY LIGHTING, BIRD & BAT BOXES ADDED. - 26/07/22

PROPOSED REPLACEMENT DWELLING AT 'BRIDGE COTTAGE', STICHCOMBE, ELEVATIONS, SCALE 1:100 @ A3, © R.R.P.L. DECEMBER 2021

DWG NO. 20/3323/202C