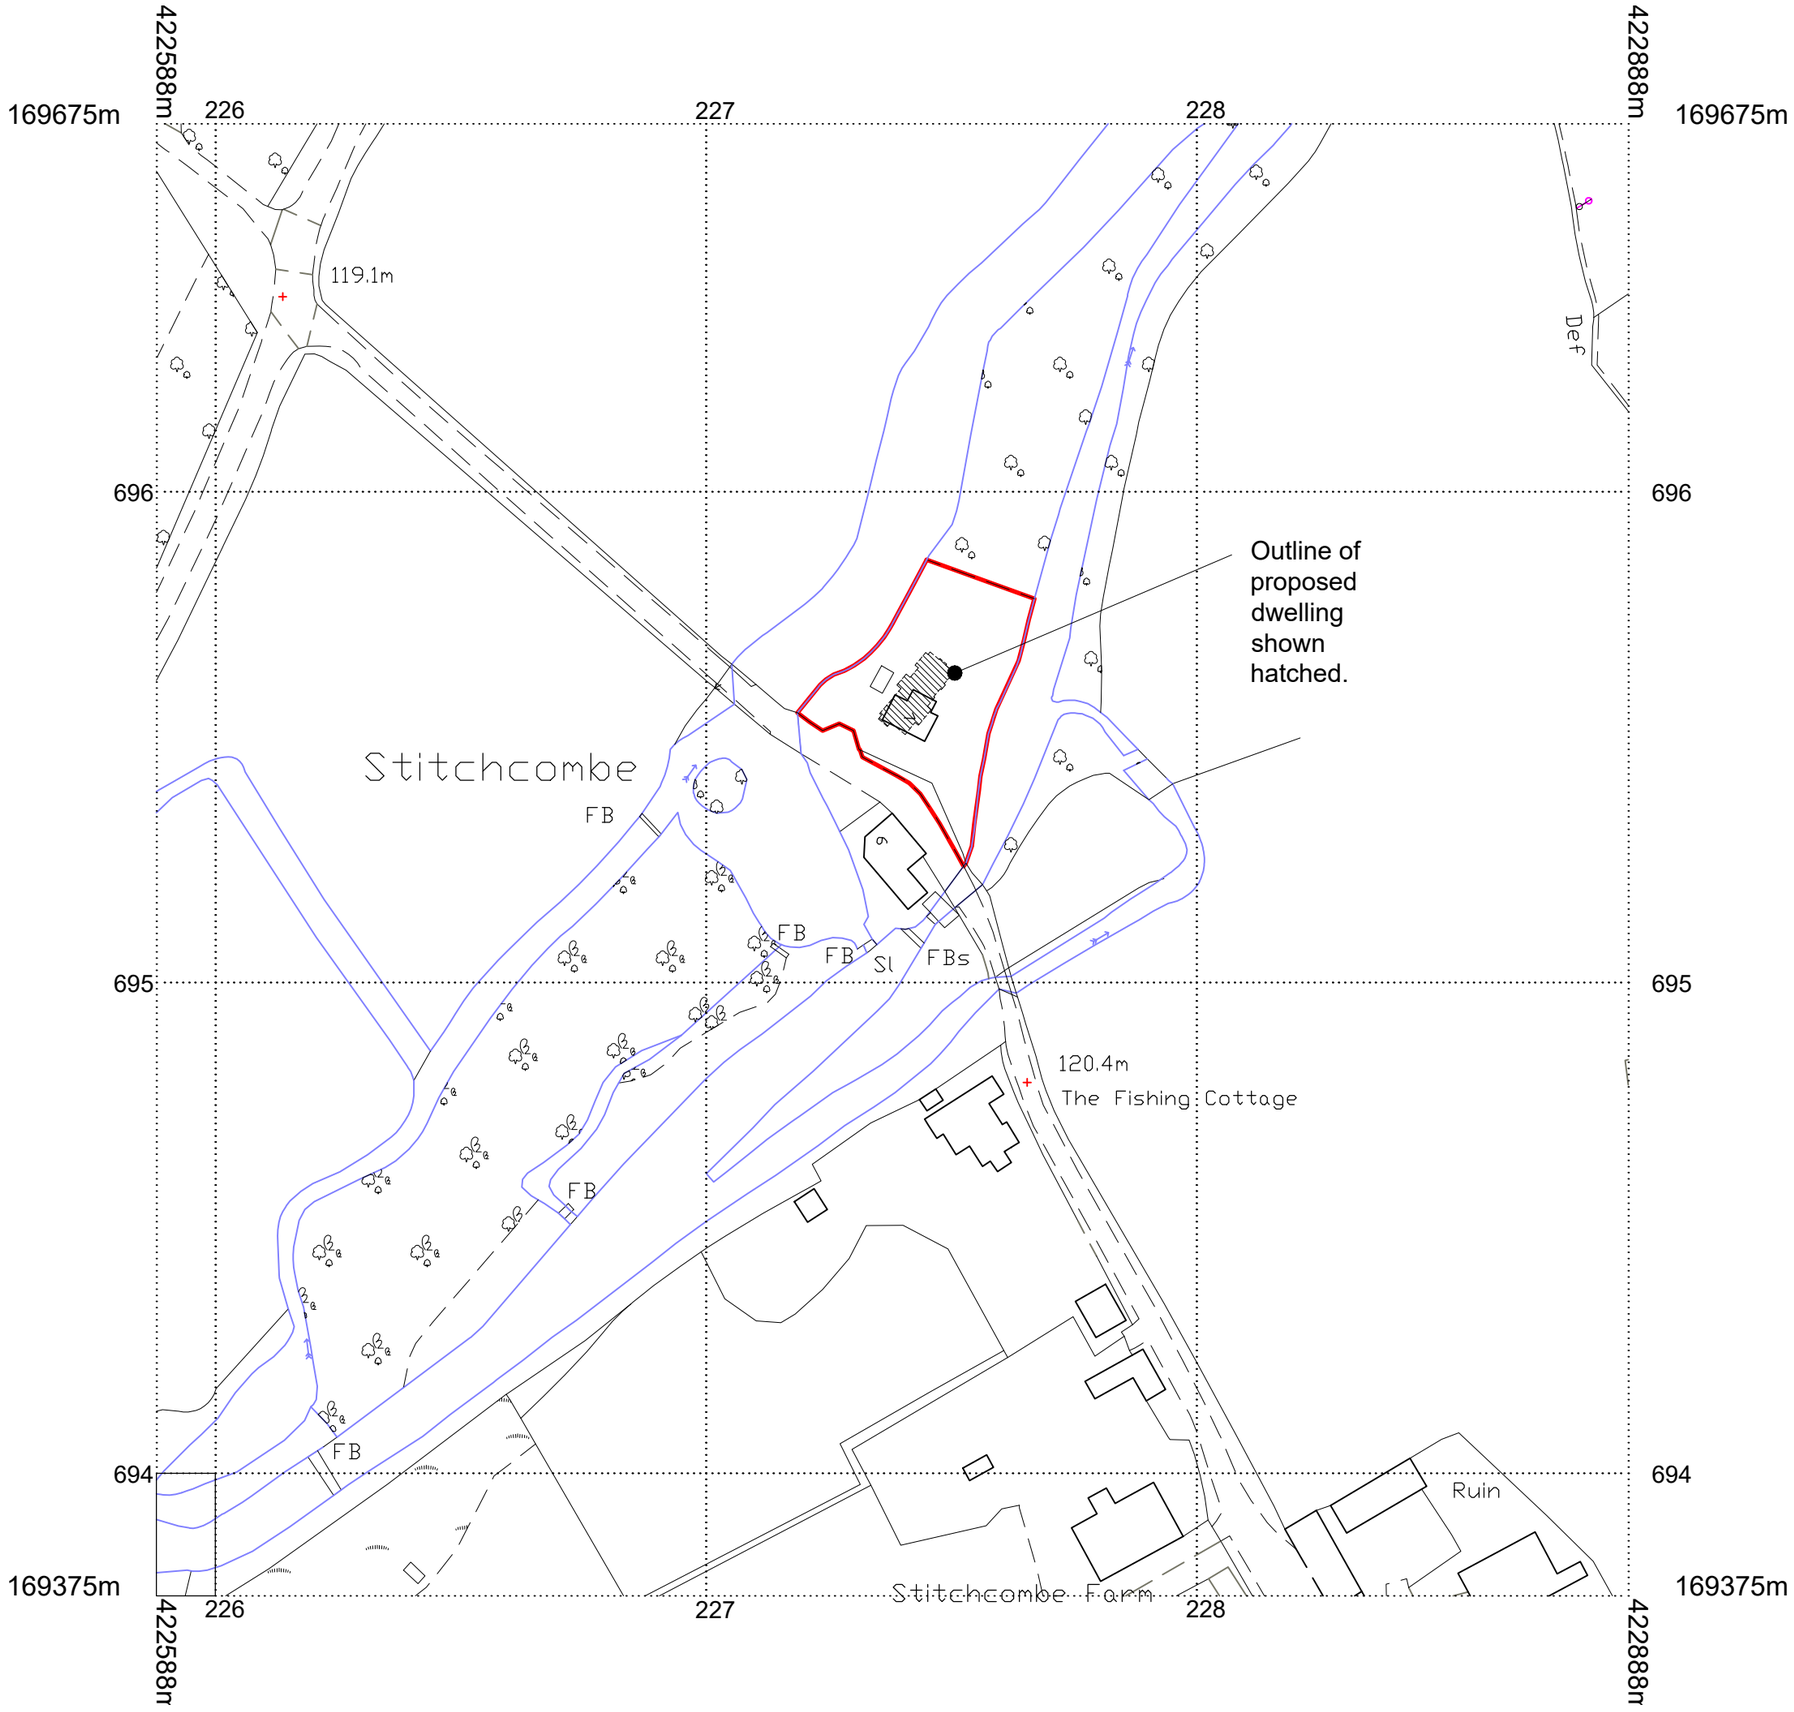

NOTES:
This drawing is copyright of the Architects and must not be used without their permission.
All dimensions to be checked on site.
Discrepancies and omissions to be reported immediately to the Architect.

Relph Ross Partnership.
O.S. Licence Number 100000004.

N

0 10 20 30 40 50 60 70m

KEY 1
0.14 Hectares

Location Plan

1:625 @A1 - 1:1250 @ A3

Rev	Revision	Date
A	Outline of proposed dwelling added.	30.03.21

relphross partnership architects
The Relph Ross Partnership Ltd.
35a Brown Street, Salisbury,
Wiltshire, SP1 2AS
Email: enquiries@relphross.co.uk
Tel: 01722 410141 Fax: 01722 339846

Title: Location Plan
Proposed Replacement Cottage
Project: Bridge Cottage, Stitchcombe
Marlborough SN8 2EU
Client:
Drawing Scale: 1:625 @A1 - 1:1250 @ A3
Drawing Date: December 2020
Drawn By: BM Checked By:

Drawing Number: 20/3323/LOC1 A